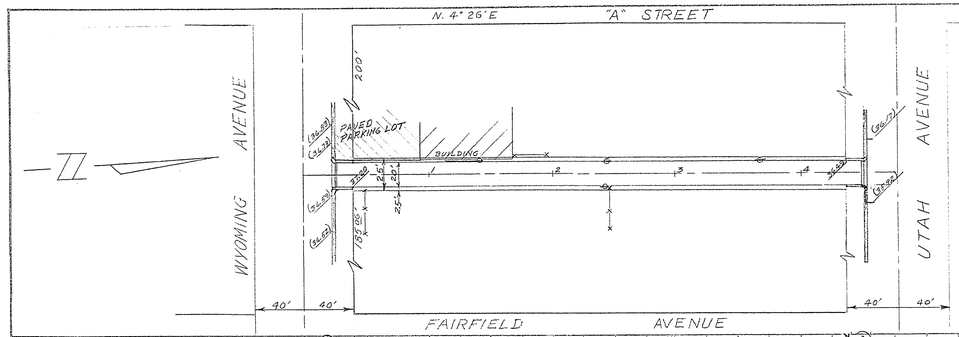

NOTES:
1. At street flowlines remove C&G & install alley gutter.
2. Construct alley curb to property line.
3. From Sta. 0+40 To Sta. 4+80. Construct alley pavement with 0.25' inverted crown.

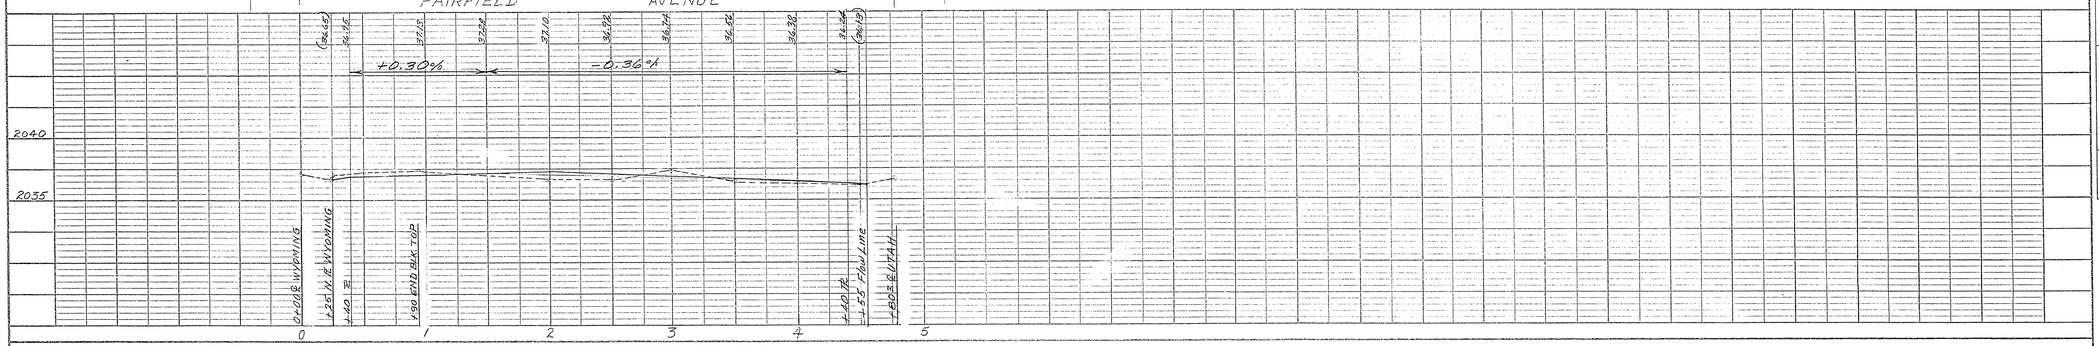

NO.	NOTE BOOK	161 OR. APVD. CHECKED	DATE
		VTO/PW/FCL CHECKED	
		VOL. LAYOUT	
		REVIEWED	

PLAT 1

NO.	NOTE BOOK	161 OR. APVD. CHECKED	DATE
		VTO/PW/FCL CHECKED	
		VOL. LAYOUT	
		REVIEWED	

PROFILE

C-18-59

CITY OF LAS VEGAS NEVADA
ENGINEERING DEPT.

ALLEY BETWEEN "A" ST. & FAIRFIELD
FROM UTAH TO WYOMING AVENUES

		DATE	SCALE 1" = 5'
DESIGNED BY	K. CRAWFORD	1-28-65	FIELD BOOK NO. 1105
DRAWN BY	L. HARPER		WORK ORDER NO. 1037
CHECKED BY	J.E. Stringer		DRAWING NO.
APPROVED			108-V 46
CITY MGR.			

PLATE 2-PLAN-PROFILE-F.A.S.
CLEARWATER PAPER CO. L.A. CAL.
No. 3004H-S