2-5407

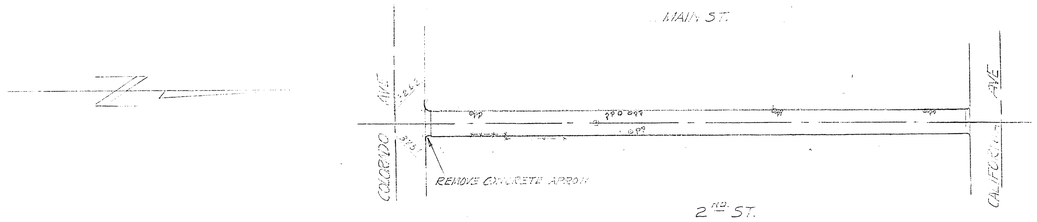

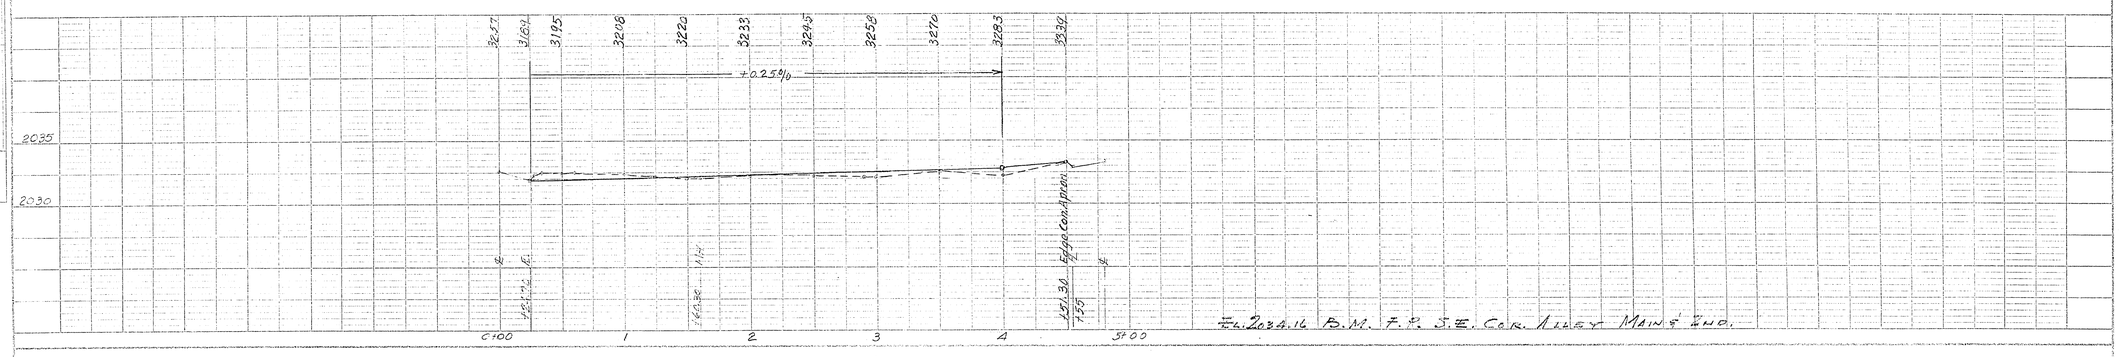

PLAN

NOTE BOOK NO.	SURVEY NO. SYSTEM NO. STATE HIGHWAY NO. OF WAY CHECKED

	DATE

PROFILE

NOTE BOOK NO.	SURVEY NO. SYSTEM NO. STATE HIGHWAY NO. OF WAY CHECKED STRUCTURE DETAILS CHECKED

	BY	DATE

F.B. 1101 P14

C-18-22

PLATE 2 - PLAN-PROFILE G.P.A.P.R.E. STANDARD
REVISED 1 - 25 - 51 CO. NEW YORK

K & E Co. No. 345-2

ALLEY BETWEEN 2ND & MAIN - COLORADO TO CALIFORNIA

108-V20