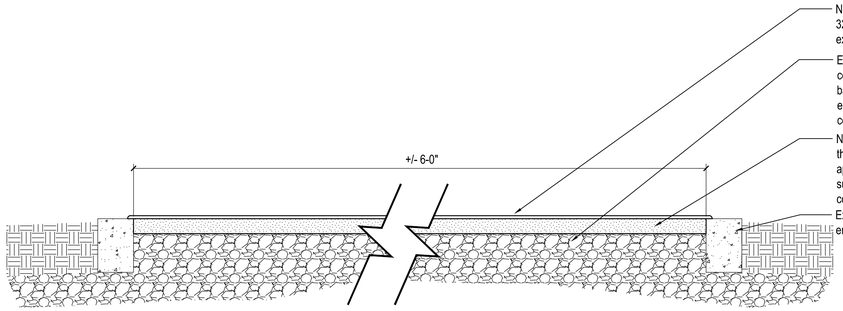

1 Typical Track Section

Scale: 1" = 1'-0"

Plan Notes

1. Extents of existing asphalt and track surface to be removed and replaced per this drawing and specification section 32 18 23. See Detail 1/A1
2. Area of potential tree root issues - see general note #4
3. Remove and replace approximately 12 lineal feet of 6" wide x 8" deep concrete curb w/ #4 bar continuous. Remove at existing score/sawcut joints. Field verify location
4. Remove and replace approximately 160 lineal feet of 6" wide x 8" deep concrete curb w/ #4 bar continuous. Remove at existing score/sawcut joints. Field verify location
5. Remove and replace approximately 10 lineal feet of 6" wide x 8" deep concrete curb w/ #4 bar continuous. Remove at existing score/sawcut joints. Field verify location
6. Remove and replace approximately 22 lineal feet of 6" wide x 8" deep concrete curb w/ #4 bar continuous. Remove at existing score/sawcut joints. Field verify location
7. Location of Contractor access gate

General Notes

1. Contractor shall be required to walk the existing track and be aware of existing conditions prior to bid.
2. Contractor shall ensure that finish track surface slopes to drain.
3. Contractor shall ensure that all entrances/exits/transitions from the track surface to walkways, benches, parking lot, etc meet the requirements of the American's with Disabilites Act (ADA).
4. Contractor shall notify the CIty of Las Vegas Immediately if tree roots are found after removal of track surface and/or asphalt. It shall be the responsibility of the City of Las Vegas to remove the tree roots and the responsibility of the Contractor to repair the existing type II base.
5. Contractor shall sequence operations so that irrigation is shut off for no more than two weeks
6. Contractor shall repair damage to existing items caused by construction operations, to include, but not limited to irrigation lines, grass, landscaping, concrete sidewalks, etc.

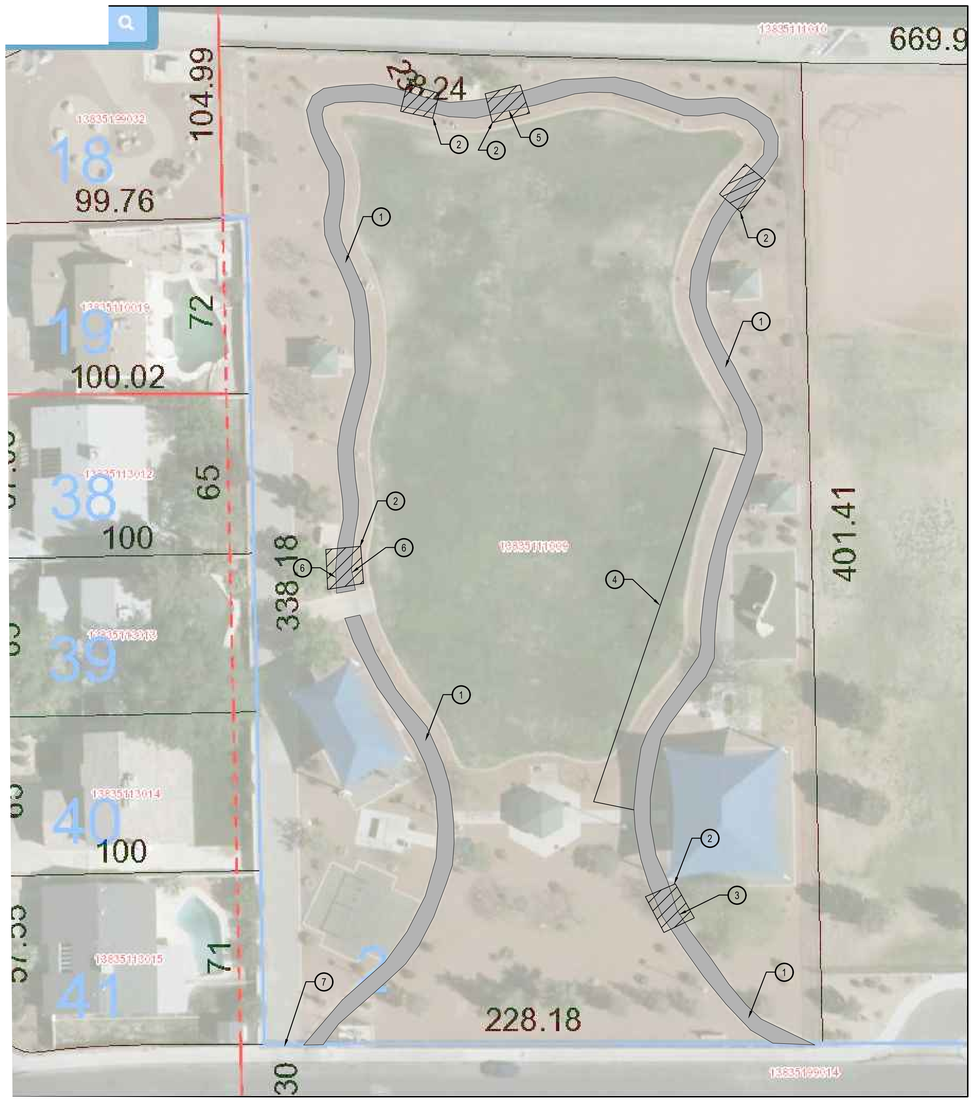

Site Plan - Charleston Heights Preservation Park

Scale: 1" = 30'-0"

North

Department of Operations and Maintenance

REVISIONS

CONSULTANT

Charleston Neighborhood Preservation & W. Wayne Bunker Family Park

6508 Hyde Ave & 7351 W Alexander Rd

Asphalt and Synthetic Track Surfacing Removal and Replacement Plan

STAMP

OWNER: CITY OF LAS VEGAS
Department of Operations & Maintenance

3104 East Bonanza Road
LAS VEGAS, NEVADA 89101
PHONE: (702)229-6220
FAX: (702) 382-0619
TDD: (702) 386-9108

DRAWN	map
FILE	
DATE	August 2017
SCALE	
BID NO	17.19201.02
CLV DWG NO	
SHT NO	A1

DRAWINGS AS INSTRUMENTS OF SERVICE ARE THE PROPERTY OF THE DESIGN PROFESSIONAL WHOSE STAMP OF CERTIFICATION APPEARS ON THE DRAWINGS AND SPECIFICATIONS ANY USE OR REPRODUCTION IN WHOLE OR IN PART WITHOUT WRITTEN CONSENT IS STRICTLY PROHIBITED COPIES OF THE DRAWINGS AND SPECIFICATIONS RETAINED BY THE CLIENT MAY BE UTILIZED ONLY FOR OCCUPYING THE PROJECT FOR WHICH THEY WERE PREPARED AND NOT FOR THE CONSTRUCTION OF ANY OTHER PROJECT N A A C 623.780

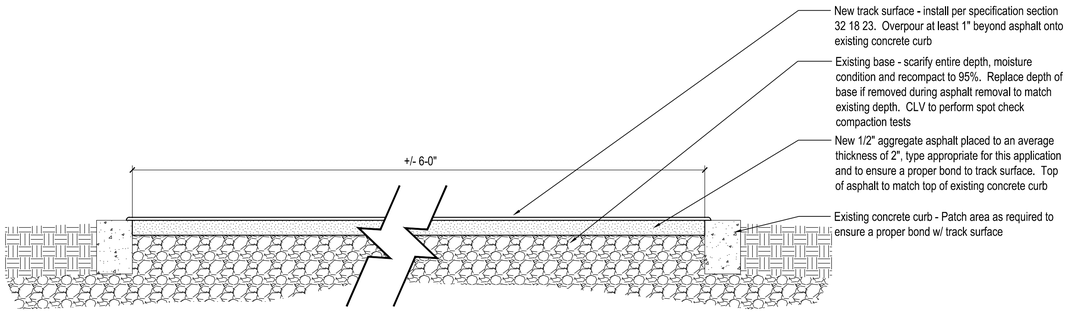

1 Typical Track Section

Scale: 1" = 1'-0"

Plan Notes

1. Extents of existing asphalt and track surface to be removed and replaced per this drawing and specification section 32 18 23. See Detail 1/A2
2. Area of potential tree root issues - see general note #4

General Notes

1. Contractor shall be required to walk the existing track and be aware of existing conditions prior to bid.
2. Contractor shall ensure that finish track surface slopes to drain.
3. Contractor shall ensure that all entrances/exits/transitions from the track surface to walkways, benches, parking lot, etc meet the requirements of the American's with Disabilites Act (ADA).
4. Contractor shall notify the CIty of Las Vegas Immediately if tree roots are found after removal of track surface and/or asphalt. It shall be the responsibility of the City of Las Vegas to remove the tree roots and the responsibility of the Contractor to repair the existing type II base.
5. Contractor shall sequence operations so that irrigation is shut off for no more than two weeks
6. Contractor shall repair damage to existing items caused by construction operations, to include, but not limited to irrigation lines, grass, landscaping, concrete sidewalks, etc.

Site Plan - W. Wayne Bunker Family Park

Scale: 1" = 40'-0"

North

Department of Operations and Maintenance

REVISIONS

CONSULTANT

Charleston Neighborhood Preservation & W. Wayne Bunker Family Park

6508 Hyde Ave & 7351 W Alexander Rd

Asphalt and Synthetic Track Surfacing Removal and Replacement Plan

STAMP

OWNER: CITY OF LAS VEGAS
Department of Operations & Maintenance

3104 East Bonanza Road
LAS VEGAS, NEVADA 89101
PHONE: (702) 229-6220
FAX: (702) 382-0619
TDD: (702) 386-9108

DRAWN: map
FILE:
DATE: August 2017
SCALE:
BID NO: 17.19201.02
CLV DWG NO:
SHT NO: A2

DRAWINGS AS INSTRUMENTS OF SERVICE ARE THE PROPERTY OF THE DESIGN PROFESSIONAL WHOSE STAMP OF CERTIFICATION APPEARS ON THE DRAWINGS AND SPECIFICATIONS. ANY USE OR REPRODUCTION IN WHOLE OR IN PART WITHOUT WRITTEN CONSENT IS STRICTLY PROHIBITED COPIES OF THE DRAWINGS AND SPECIFICATIONS RETAINED BY THE CLIENT MAY BE UTILIZED ONLY FOR OCCUPYING THE PROJECT FOR WHICH THEY WERE PREPARED AND NOT FOR THE CONSTRUCTION OF ANY OTHER PROJECT. N. A. C. 623.760