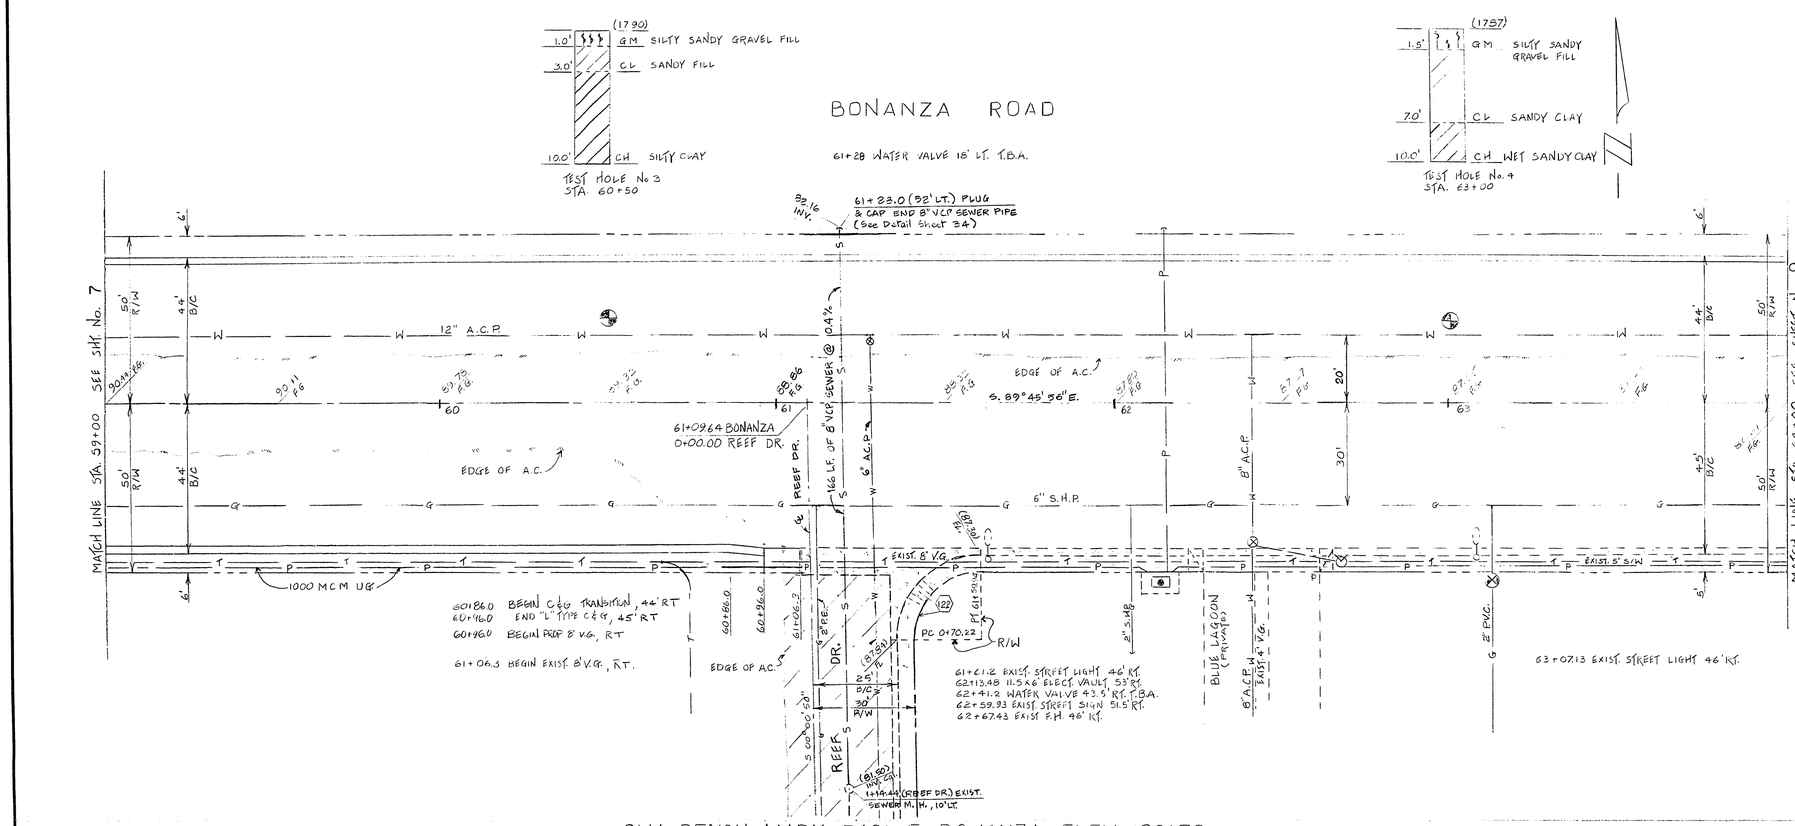

APPROXIMATE QUANTITIES · THIS SHEET
BID GROUP 1

ITEM No.	DESCRIPTION	CLARK COUNTY	CLV.	SIC.	UNIT	TOTAL
203.00.01	ROADWAY EXCAVATION	CUT 2323		438	C.Y.	2761
		FILL 138		23		
203.00.07	SCARIFY & RECOMPACT SUBGRADE				S.Y.	
302.00.01	TYPE 1 AGGREGATE BASE	1520		530	C.Y.	2050
302.00.02	TYPE 2 AGGREGATE BASE	765		281	C.Y.	1046
401.00.10	ASPHALTIC CONC. PAVEMENT	1629		216	TONS	1845
408.00.01	BITUMINOUS PRIME COAT	1361		182	GAL.	1543
609.03.06	ADJUST WATER VALVE	2			EA	2
613.00.01	24-INCH "L" TYPE C&G	—		707	L.F.	707
407.00.01	FOG SEAL	681		91	GAL.	772
613.00.14	VALLEY GUTTER	60			SF	60
	ADDITIVE ITEM 3/4" OPEN-GRADED PLANT MIX	4264		565	SY	4829

CURVE DATA

No.	DELTA	RADIUS	LENGTH	TANGENT	LOCATION
122	90°14'54"	20.00'	31.50'	20.08'	R/W

CONTRACT DRAWING

Revisions	Date

W.O. 2135

Scale (v) 1" = 2'-0"

Checked by

Scale (h) 1" = 20'-0"

Date

Fld. bk. no. 78-4A, 81-6A

Drawn by P.S., J.J.B.

Design by C. KREHNOVI M.A.

Approved

Date 6/16/83

CHARLES E. KREHNOVI, CIVIL, REGISTERED PROFESSIONAL ENGINEER, STATE OF NEVADA

Department of Public Services

Engineering Design Division

BONANZA ROAD
PECOS DR. TO LAS VEGAS WASH
PHASE II

PLAN & PROFILE

CITY OF LAS VEGAS

Drawing no. 107-V849 B

8/67

16-4-083