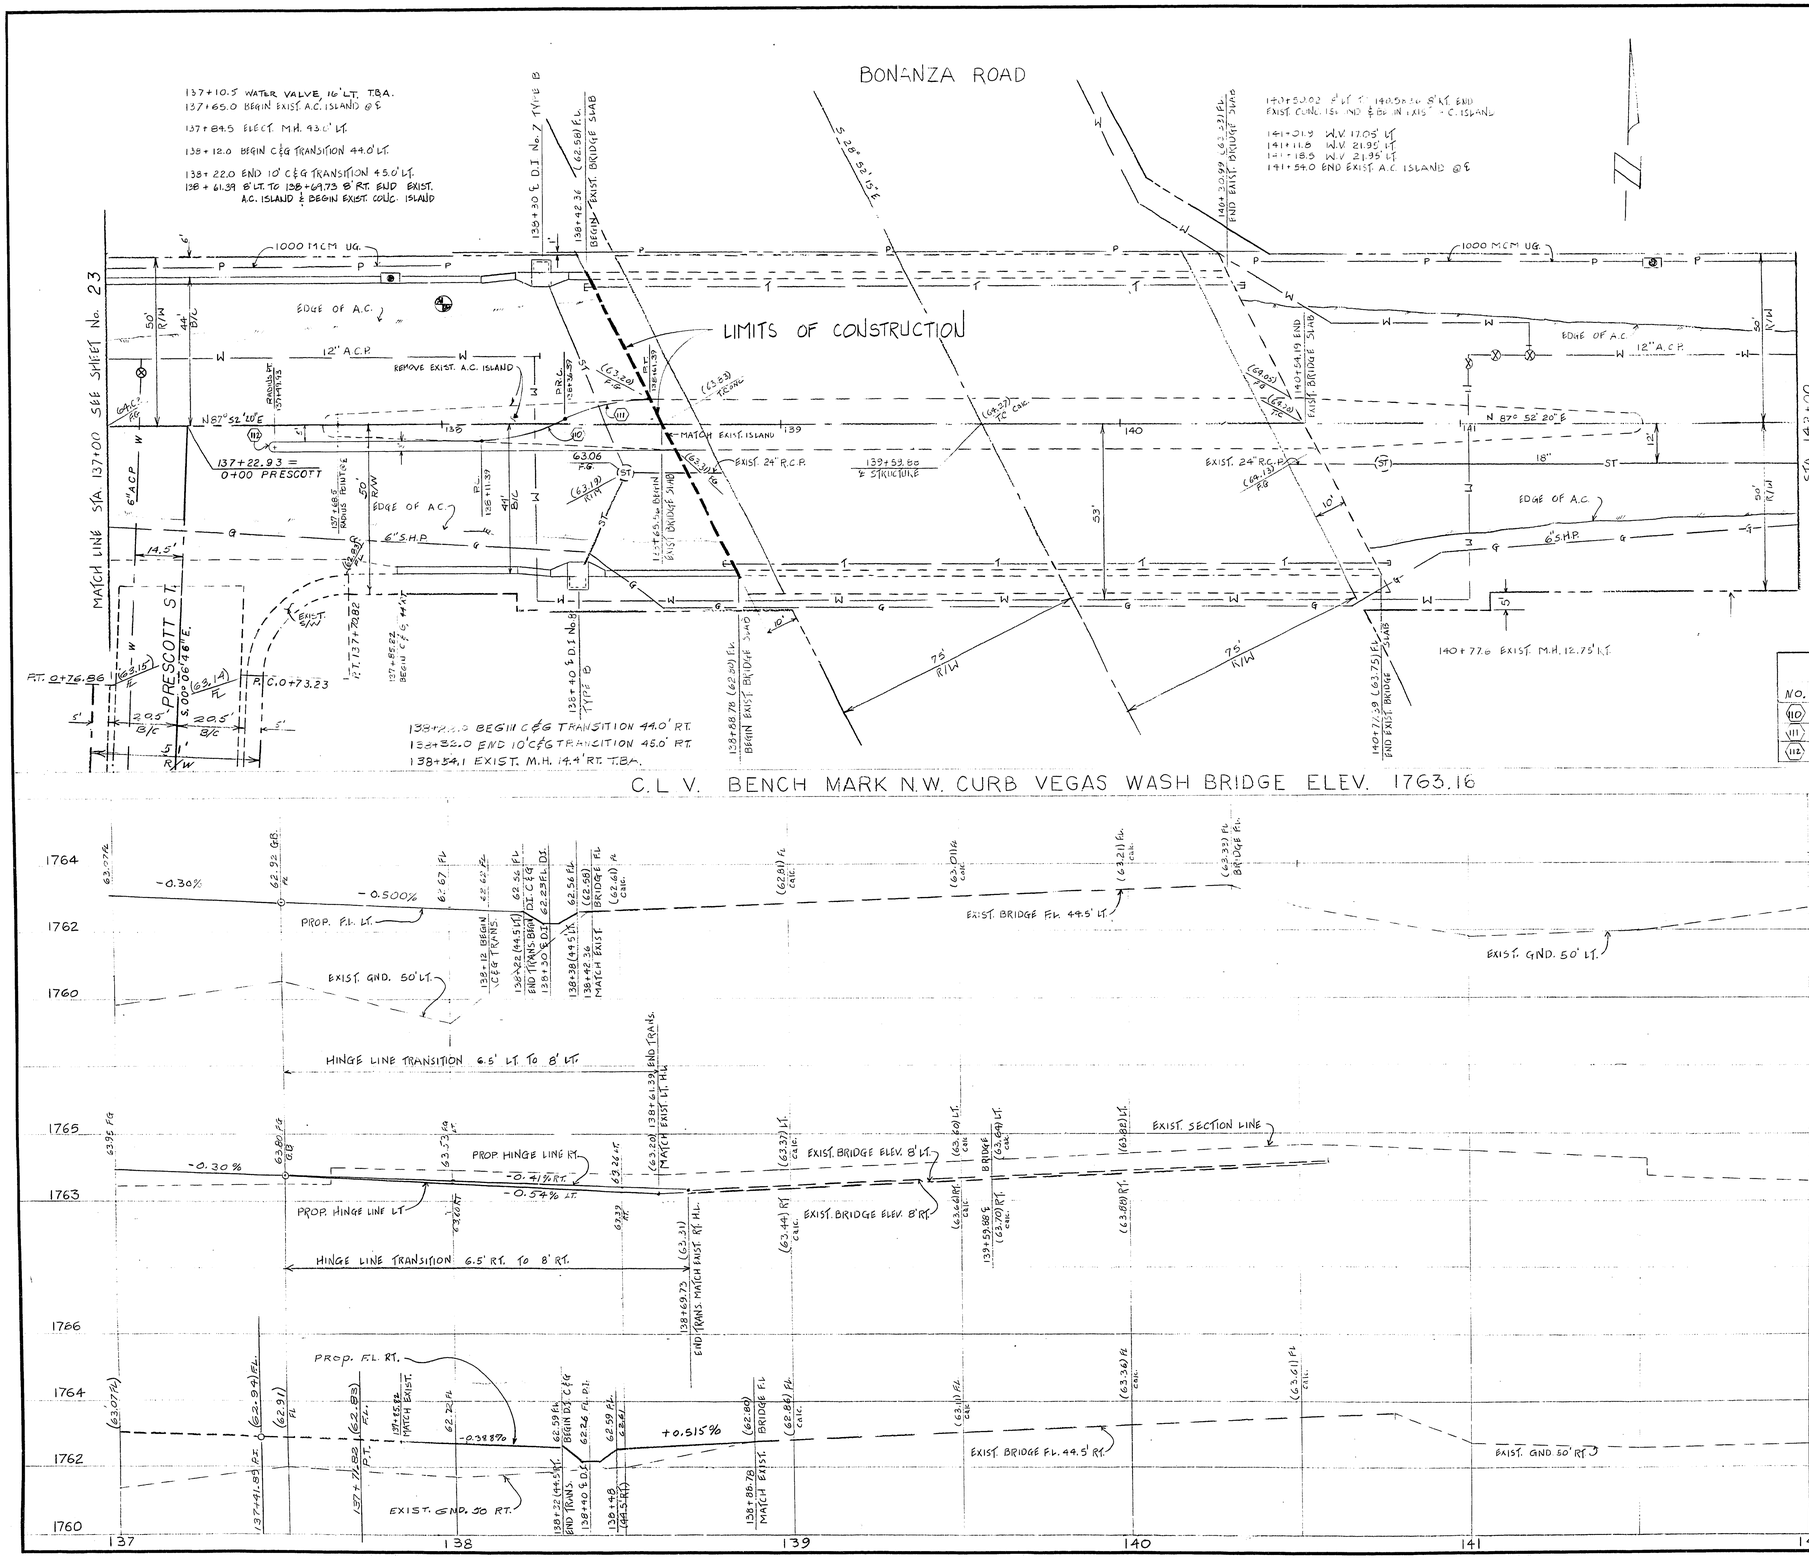

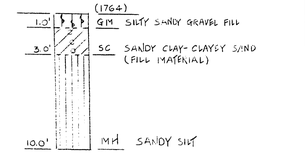

TEST HOLE No. 32
STA. 138+00

APPROXIMATE QUANTITIES THIS SHEET - BID GROUP 1

ITEM No	DESCRIPTION	CLARK COUNTY CUT	CLARK COUNTY FILL	CLV	SID	UNIT	TOTAL
203.00.01	ROADWAY EXCAVATION		0		20.5	C.Y.	732
203.00.01A	SCARIFY & RECOMPACT SUBGRADE					S.Y.	
302.00.01	TYPE 1 AGGREGATE BASE	532		111		C.Y.	643
302.00.02	TYPE 2 AGGREGATE BASE	275		48		C.Y.	323
401.00.10	ASPHALTIC CONC. PAVEMENT	580		68		TONS	648
406.00.01	BITUMINOUS PRIME COAT	485		57		GAL	542
609.03.02	ADJUST SEWER MANHOLE		1			EA.	1
609.03.16	ADJUST WATER VALVE	1				EA	1
613.00.01	24-INCH "L" TYPE C&G				213	L.F.	213
707.00.01	FOG SEAL	243		29		GAL	272
613.00.12	ISLAND CONCRETE	730				S.F.	730
	ADDITIVE ITEM						
	3/4" OPEN GRADE PLANT MIX	1413		177		S.Y.	1590

CURVE DATA

NO.	DELTA	RADIUS	LENGTH	TANGENT	LOCATION
110	24°37'27"	60.00'	25.79'	13.10'	ISLAND FACE
111	24°37'27"	60.00'	25.79'	13.10'	I.F.
112	180°00'00"	1.5'	4.71	∞	I.F.

C.L.V. BENCH MARK N.W. CURB VEGAS WASH BRIDGE ELEV. 1763.16

CONTRACT DRAWING

W.O. 2135	Checked by		
Scale (v) 1"=2'-0"	Drawn by P.S., J.J.B.	Date 6/8/83	
Scale (h) 1"=20'-0"	Date		
Fld. bk. no. 66-13X	Design by C. KREHNOVI M.A.		
	Approved by		

Revisions | Date

CHARLES E. GILBERT — REGISTERED PROFESSIONAL ENGINEER — STATE OF NEVADA — No. 4708

Department of Public Services — Engineering Design Division

BONANZA ROAD
PECOS DR. TO LAS VEGAS WASH
– PHASE II

PLAN & PROFILE

CITY OF LAS VEGAS — CLARK COUNTY

Drawing no. 107-V8498 — 24/67