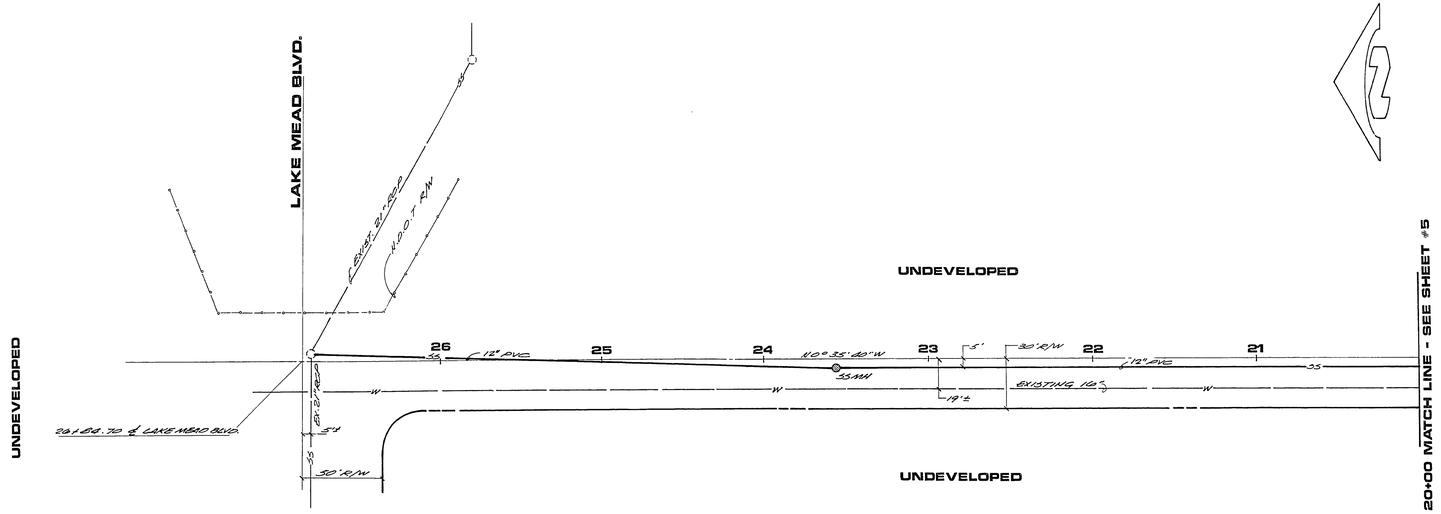

ROCK SPRINGS ROAD

SCALE: 1" = 40' HORIZ.
1" = 4' VERT.

BENCH MARK

BM NO. CLV 029 - RAILROAD SPIKE IN NORTHEAST CORNER OF LORENZI BOULEVARD & VEGAS DRIVE, 10' NORTH OF NORTH EDGE AC OF VEGAS DRIVE. ELEV. 2364.80 C.C.E.D. DATUM

NOTE:

UTILITY LOCATIONS SHOWN HEREON ARE APPROXIMATE ONLY. IT SHALL BE THE CONTRACTOR'S RESPONSIBILITY TO DETERMINE THE EXACT VERTICAL AND HORIZONTAL LOCATION OF ALL EXISTING UNDERGROUND UTILITIES PRIOR TO COMMENCING CONSTRUCTION. NO REPRESENTATION IS MADE THAT ALL EXISTING UTILITIES ARE SHOWN HEREON. THE ENGINEER ASSUMES NO RESPONSIBILITY FOR UTILITIES NOT SHOWN OR UTILITIES NOT SHOWN IN THEIR PROPER LOCATION. CALL BEFORE YOU DIG: 1-800-227-2600.

Avoid cutting underground utility lines. It's costly.

Call before you Dig.
1-800-227-2600
UNDERGROUND SERVICE (USA)

27+00 26+00 25+00 24+00 23+00 22+00 21+00 20+00

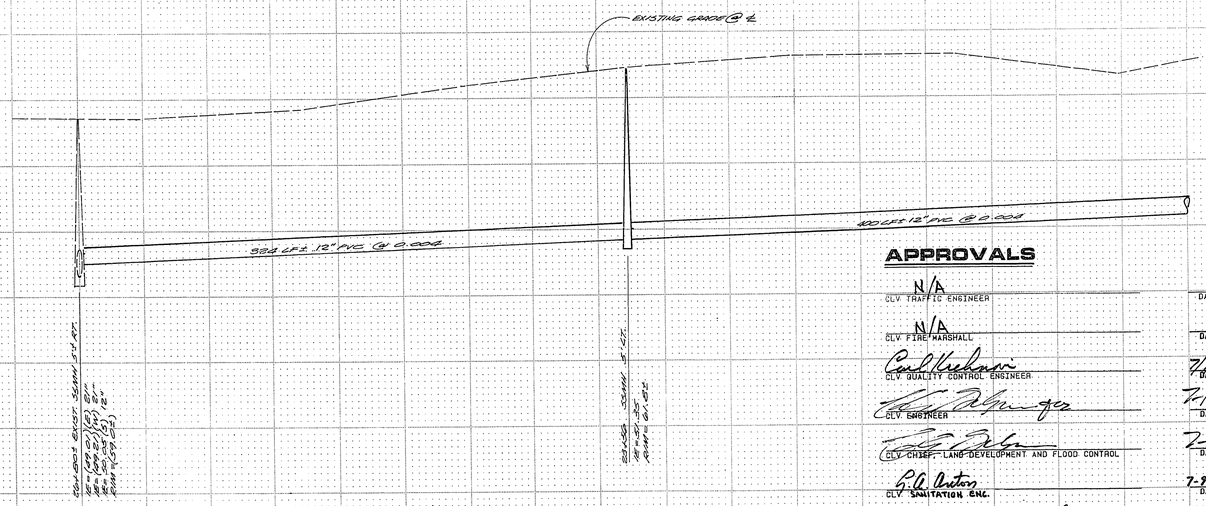

ALTERNATE SEWER PLAN

APPROVALS

N/A CLV. TRAFFIC ENGINEER	DATE
N/A CLV. FIRE MARSHALL	DATE
Carl Uselmann CLV. QUALITY CONTROL ENGINEER	7/9/87 DATE
CLV. ENGINEER	7-13-87 DATE
CLV. CHIEF, LAND DEVELOPMENT AND FLOOD CONTROL	7-13-87 DATE
R. A. Anston CLV. SANITATION ENG.	7-9-87 DATE
Roger A. Miller LAS VEGAS VALLEY WATER DISTRICT	9/2/87

REVISIONS

NO.	DESCRIPTION/DATE	BY

REGISTERED PROFESSIONAL ENGINEER
NICHOLAS KOTSIRAS
CIVIL
No. 4311
STATE OF NEVADA

7-8-87

SPARKS, NEVADA
LAS VEGAS, NEVADA
PHOENIX, ARIZONA
incorporated
SEC
ENGINEERS/PLANNERS

ROCK SPRINGS DRIVE
A. G. SPANOS
352 UNIT APARTMENT COMPLEX
A PORTION OF THE SE1/4 OF THE SE1/4 OF SECTION 22, T20S, R60E, MDM
CLARK COUNTY
LAS VEGAS NEVADA

JOB NO.	2-102-029-871
DESIGNED	TM
DRAWN	TM
COMP.	
CHECKED	
DATE	MAY. 1987

6a

6a OF 13 SHEETS

4.3.36

107-V1493