23-4-120

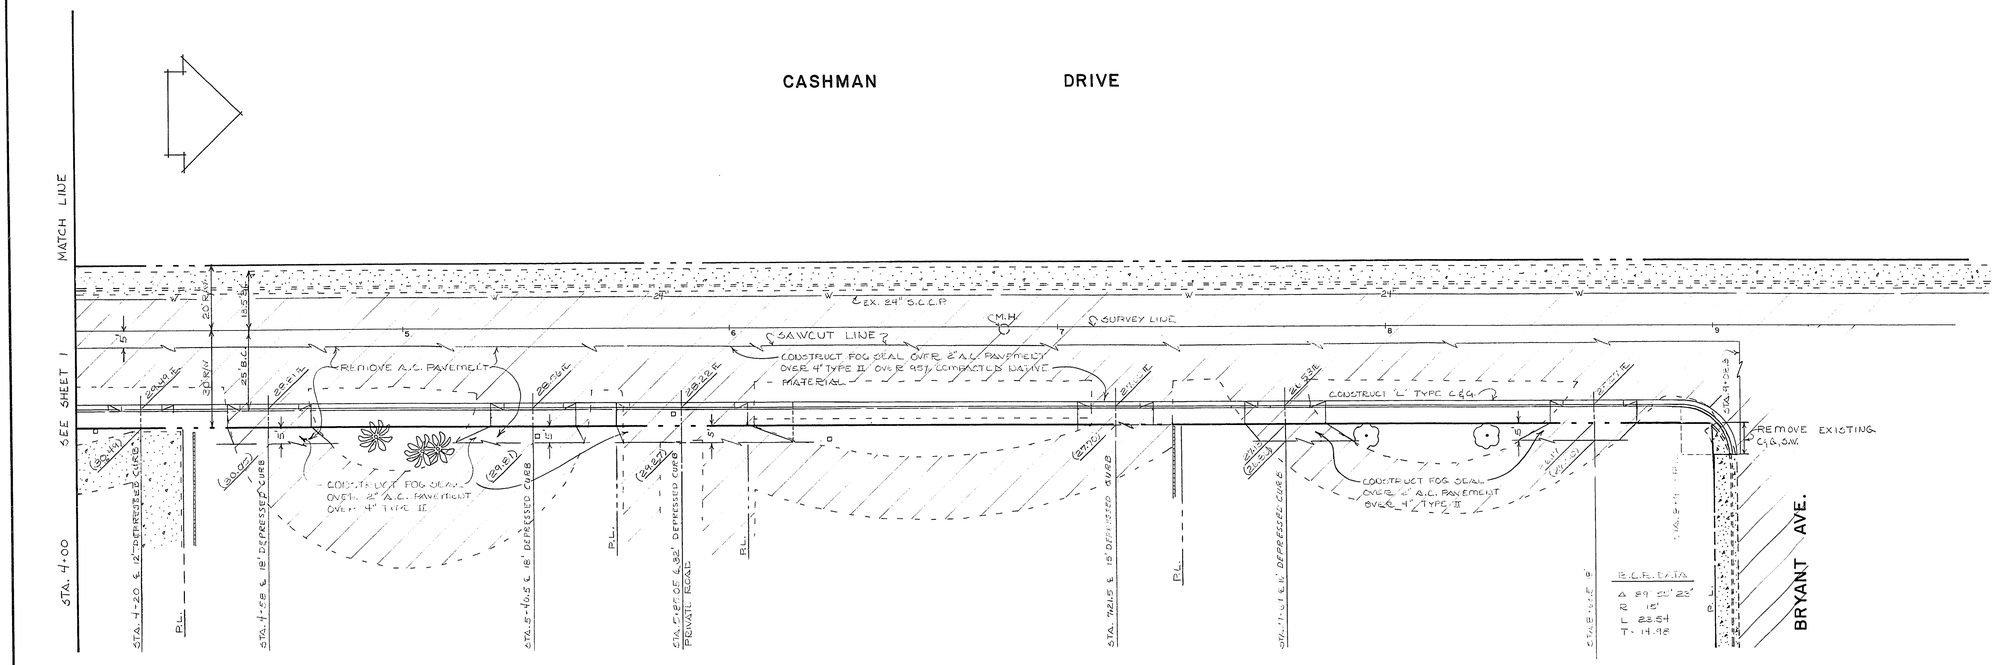

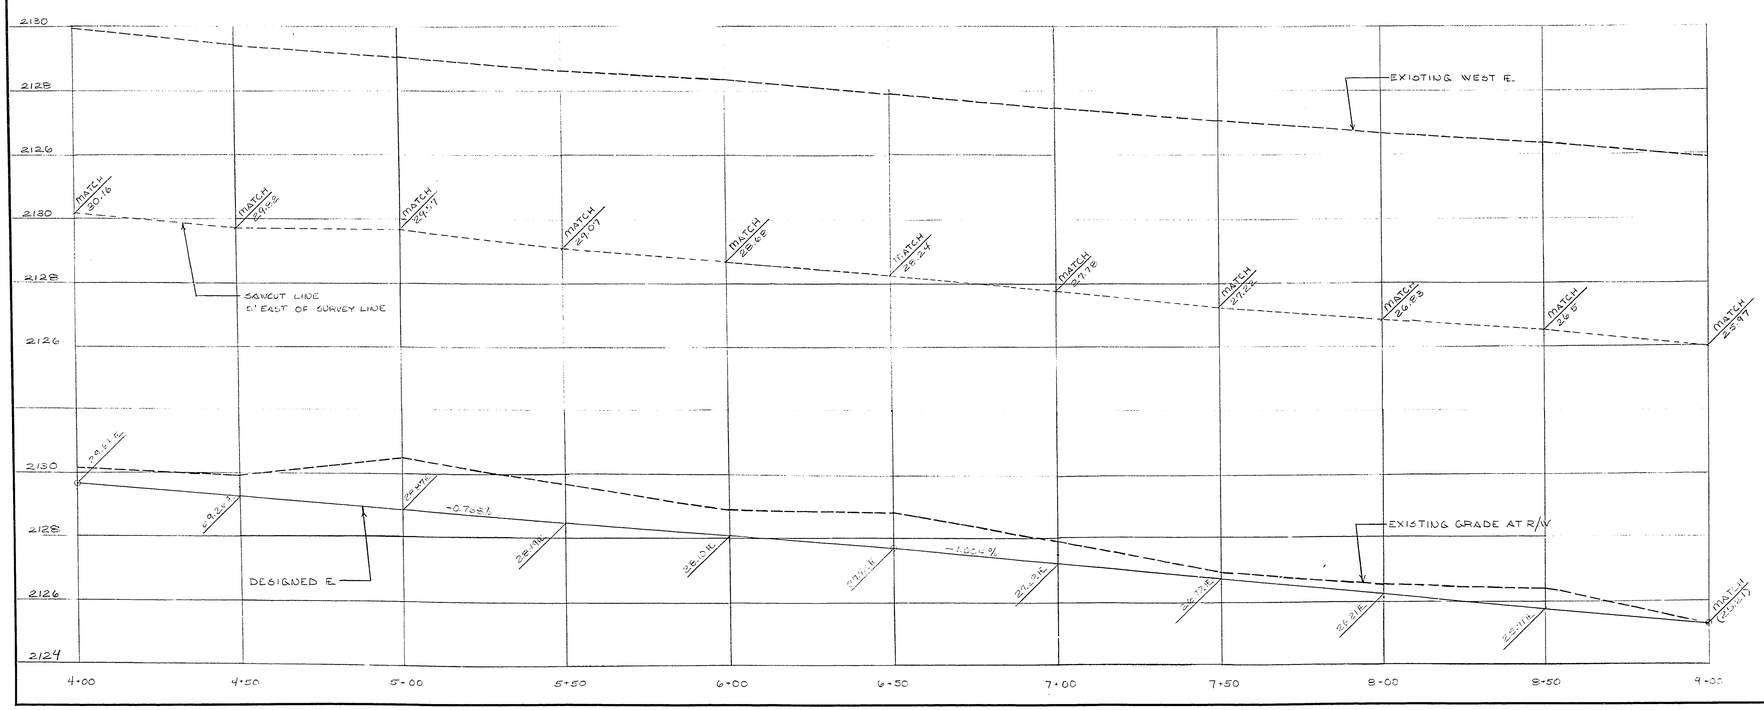

EXISTING UTILITIES ARE LOCATED ON THE PLANS FOR THE CONVENIENCE OF THE CONTRACTOR ONLY. THE CONTRACTOR SHALL BEAR FULL RESPONSIBILITY FOR PROTECTION OF UTILITIES AND THE CITY BEARS NO RESPONSIBILITY FOR UTILITIES NOT SHOWN ON THE PLANS OR NOT IN THE LOCATION SHOWN ON THE PLANS.

BENCH MARK
C.L.V. 1615 C4
S.E. CORNER @ OAKEY & BARNARD
ELEVATION 2184.27

CONTRACT DRAWING
10-22-76

CITY OF LAS VEGAS
CLARK COUNTY, NEVADA

Department of Public Works
Engineering Division

CASHMAN DRIVE

STA. 4+00 TO BRYANT AVE.

scale (h) 1" = 20'	scale (v) 1" = 2'	drawing no. 107-V-164
w.o.no. 4193	f.bk.no. 75-3X	
design by KAJKOWSKI	drawn by R.W. & R.M.	date 8-4-76
approved by Director of Public Works	date 10/20/76	sht. 2 of 3

BID NO. 76-87 C.L.V. 13.87

S.I.D. 419-3

SHEET 3 of 12

23-4-196