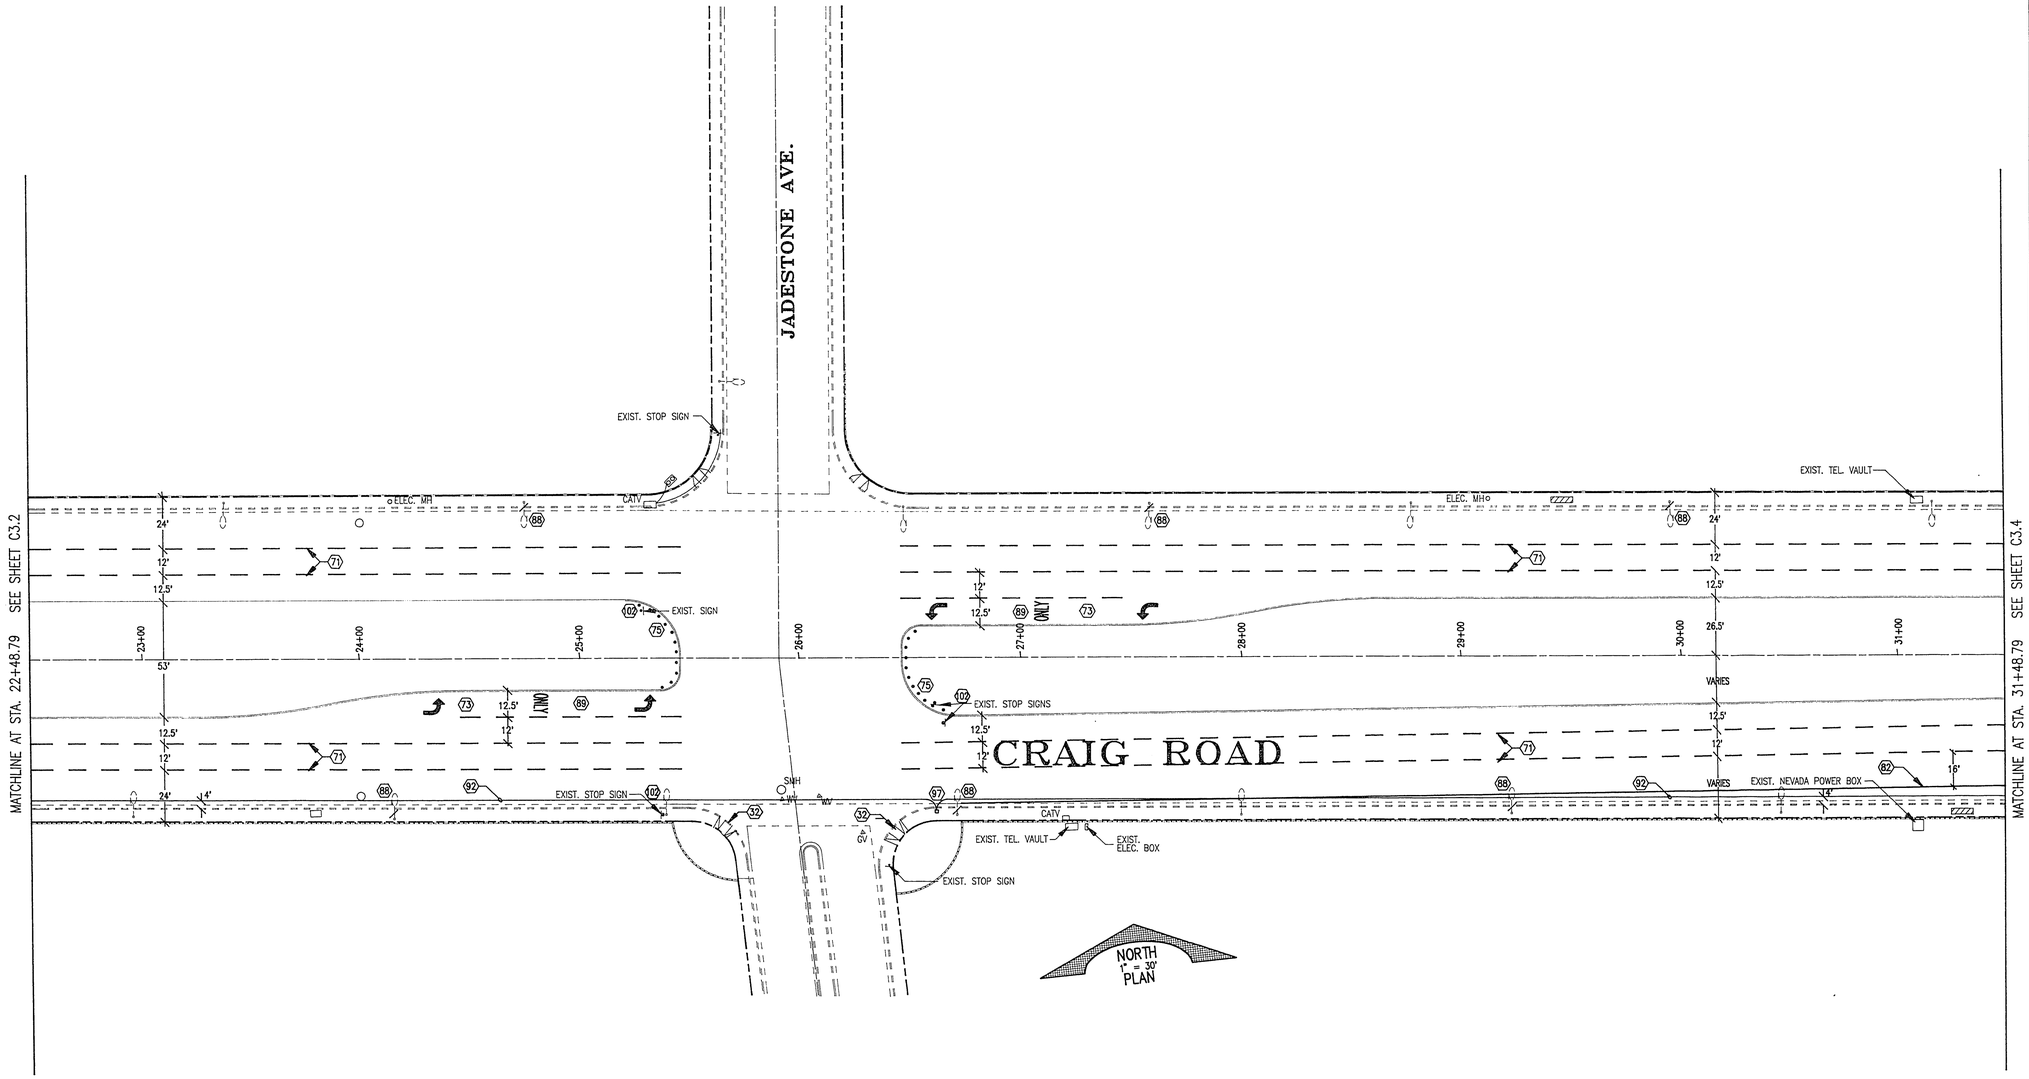

DATE	REVISION

HEFNER ENGINEERING

CIVIL ENGINEERING • DESIGN
LAND PLANNING & DEVELOPMENT
4441 South Pecos Avenue, Las Vegas, Nevada 89103
Phone: (702) 798-1900

CRAIG ROAD
TRAFFIC AND STREETLIGHT PLAN
STATION 22+48.79 TO STATION 31+48.79

SHEET NO.
C3.3

107-V1804
C89042HC | DATE: 10/07/91

SHT. 28/66

23-3-109