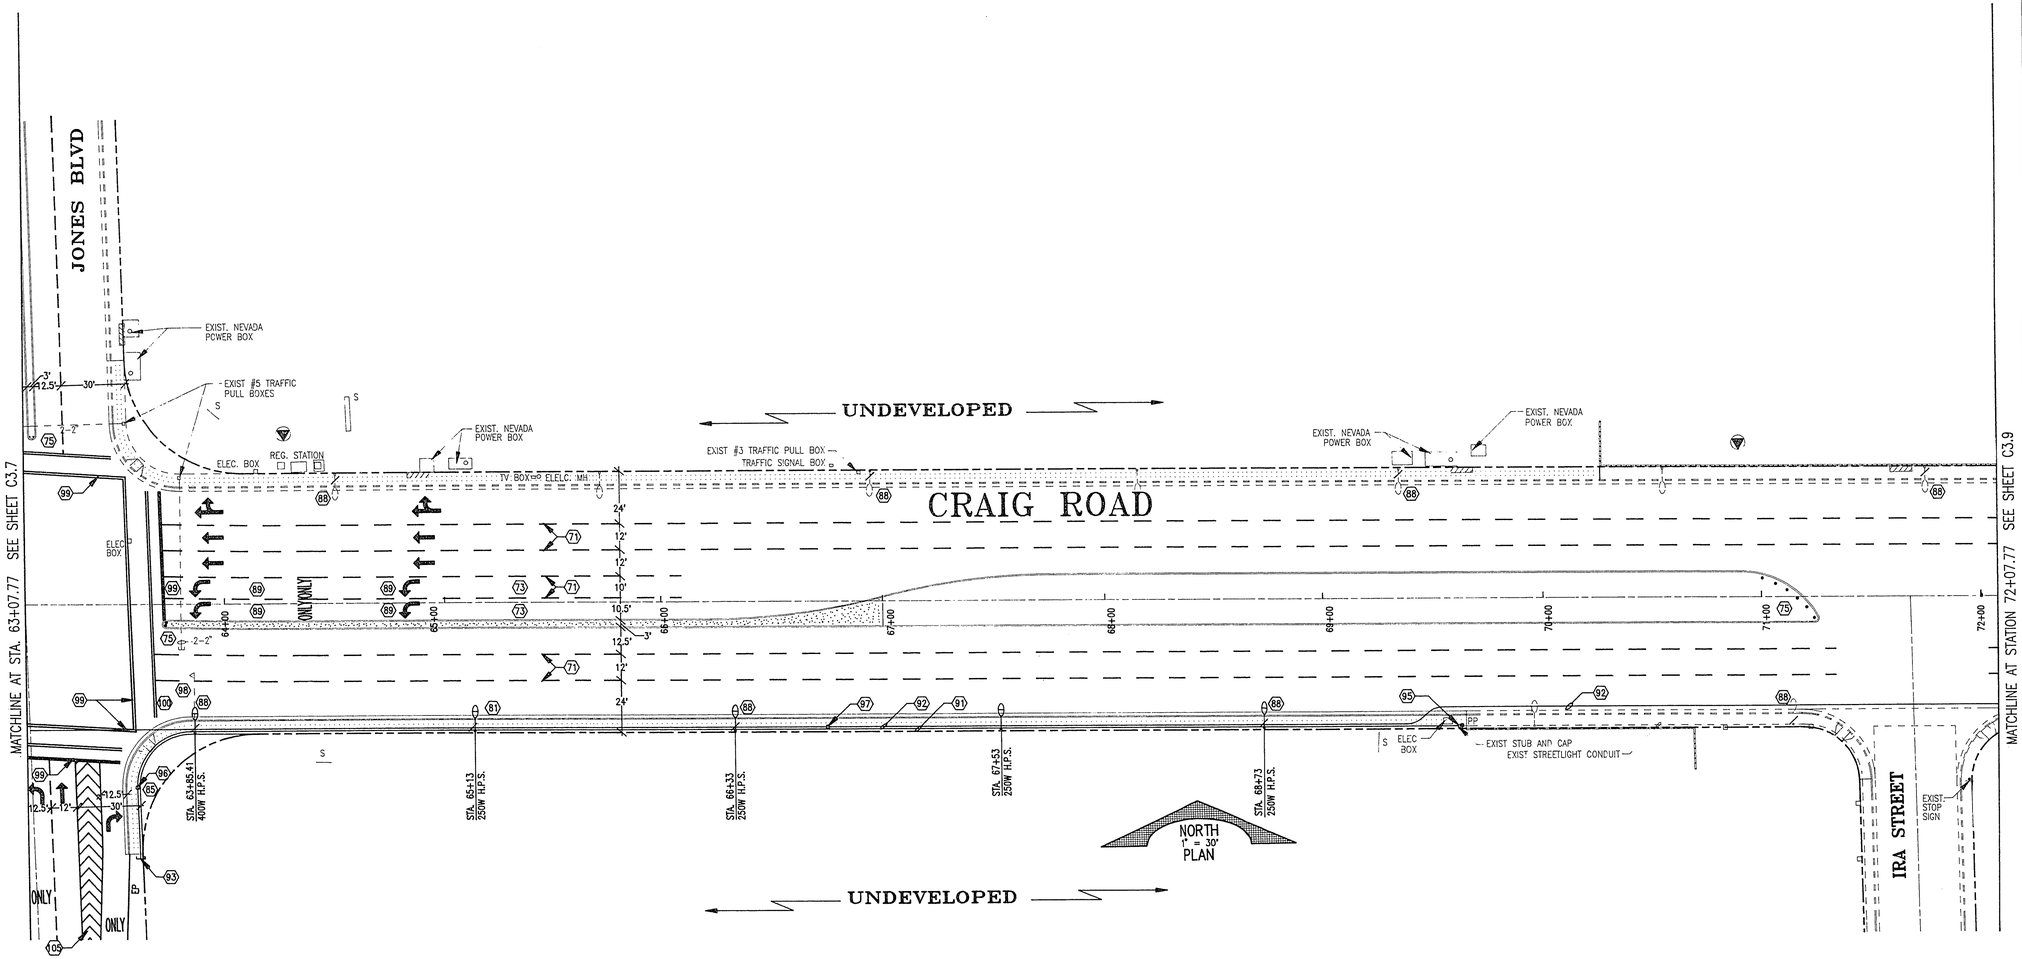

DATE	REVISION

STATE OF NEVADA
PROFESSIONAL ENGINEER
WILLIAM J. BURTON
CIVIL
No. 3215
2-4-92

HEFNER ENGINEERING
CIVIL ENGINEERING DIVISION
LAND PLANNING & DEVELOPMENT
4441 South Polaris Avenue, Las Vegas, Nevada 89103
Phone: (702) 798-1900

CRAIG ROAD
TRAFFIC AND STREETLIGHT PLAN
STATION 63+07.77 TO STATION 72+07.77

SHEET NO.

C3.8

107-V1804

H89042P11 DATE: 11/08/91

SHT. 33/66

93-3-134