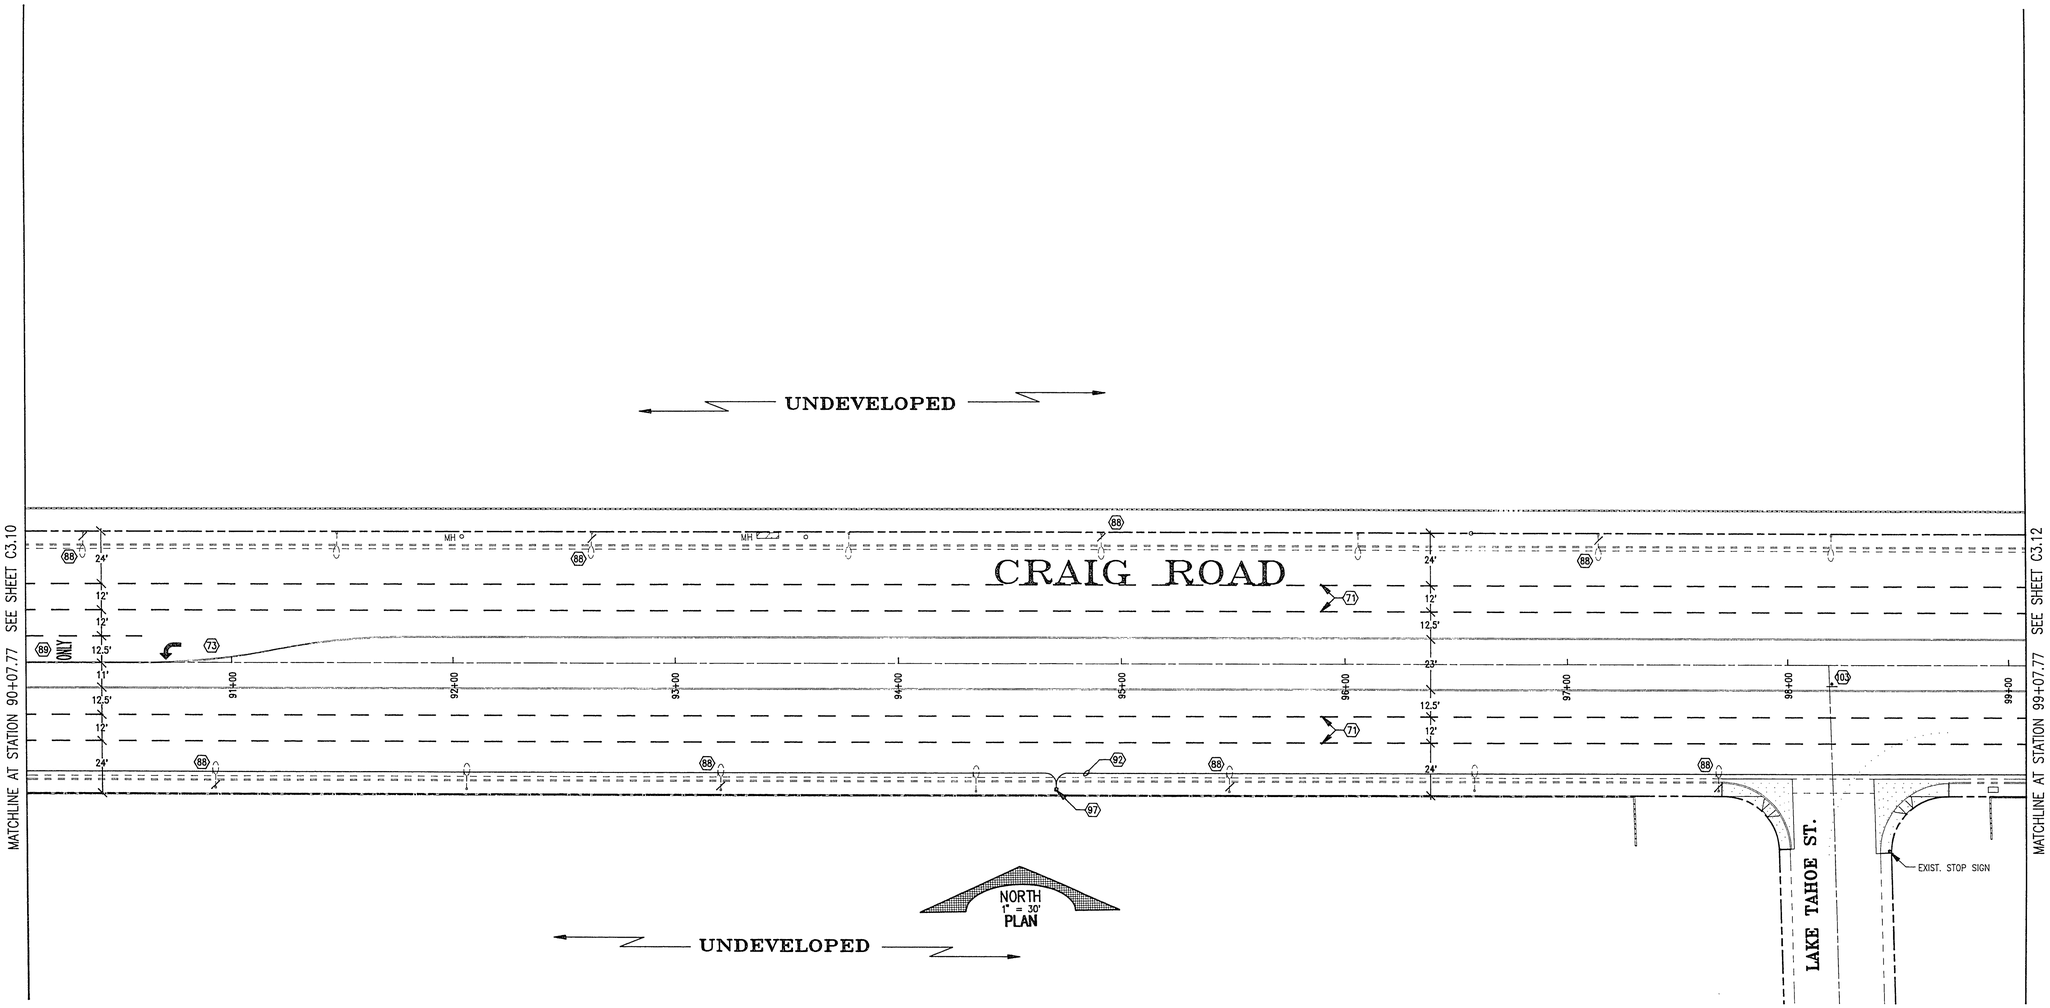

DATE	REVISION

NATIONAL ENGINEER-STATE OF NEVADA
CIVIL
2-1-92

HEFNER ENGINEERING
CIVIL ENGINEERING • DESIGN
LAND PLANNING & DEVELOPMENT
4441 South Polaris Avenue, Las Vegas, Nevada 89103
Phone: (702) 798-1900

CRAIG ROAD
TRAFFIC AND STREETLIGHT PLAN
STATION 90+07.77 TO STATION 99+07.77

SHEET NO.
C3.11

107-V1804
K89042P2 DATE: 11/11/91
SHT. 36/66

23-3-137