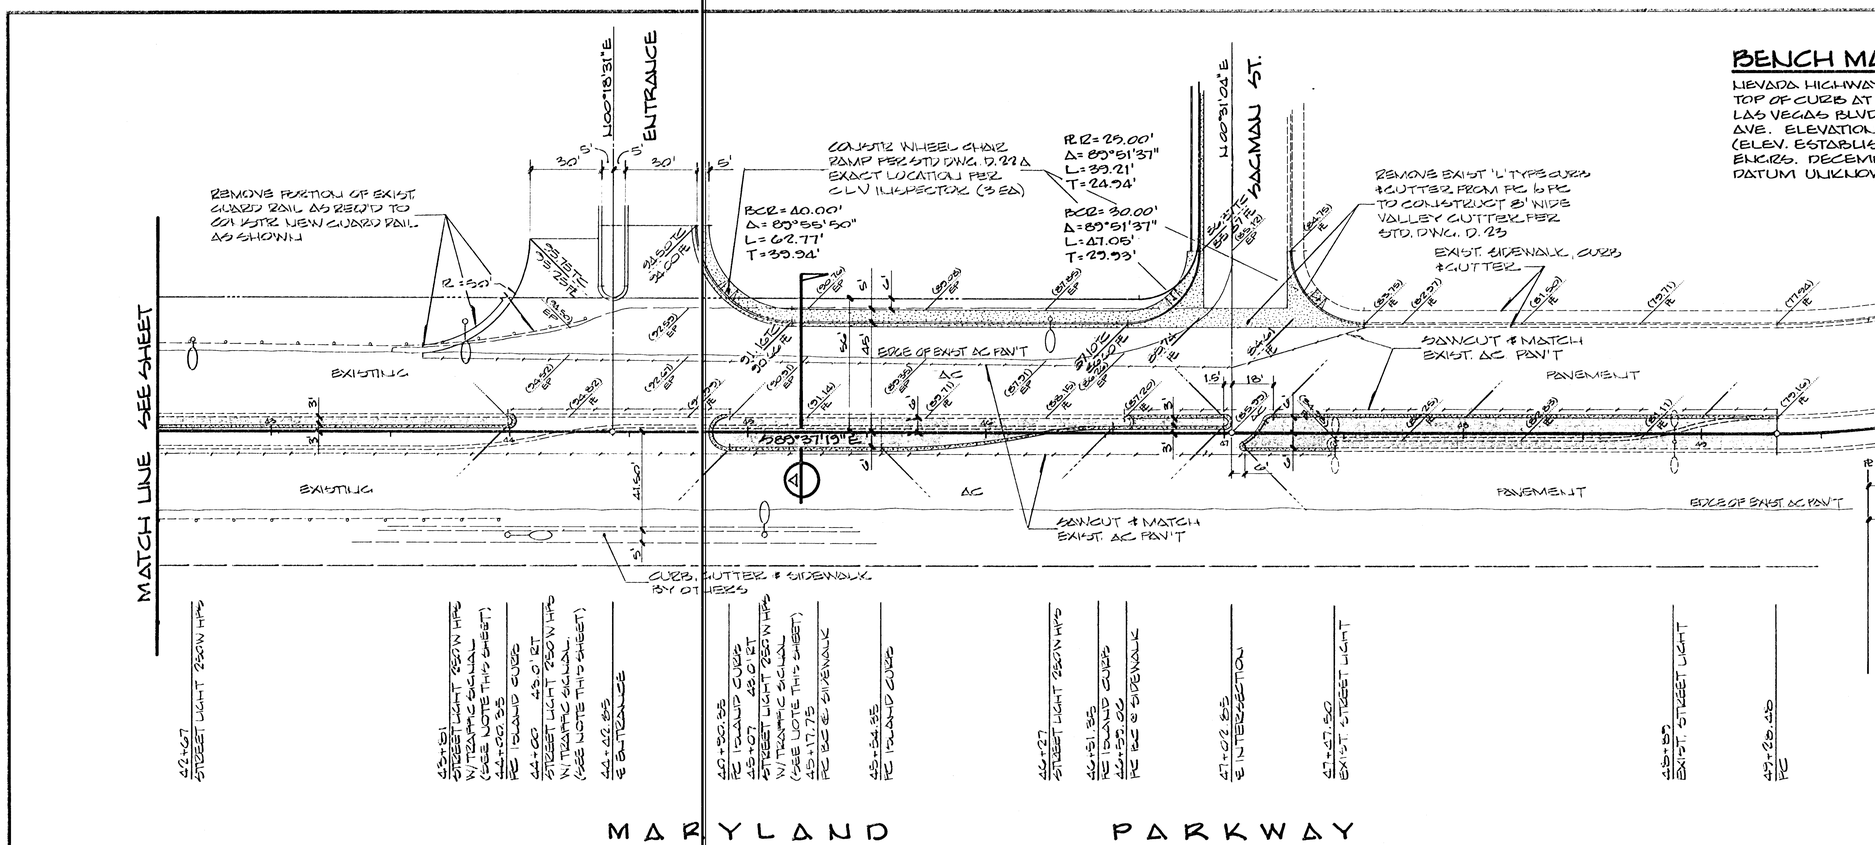

BENCH MARK

NEVADA HIGHWAY DEPT. BRASS CAP IN TOP OF CURB AT THE SW CORNER OF LAS VEGAS BLVD. NORTH & WASHINGTON AVE. ELEVATION 1942.396 (ELEV. ESTABLISHED BY G.C. WALLACE ENG.RS. DECEMBER 1980) DATUM UNKNOWN.

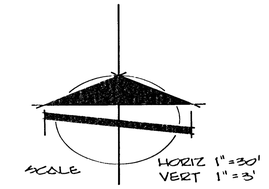

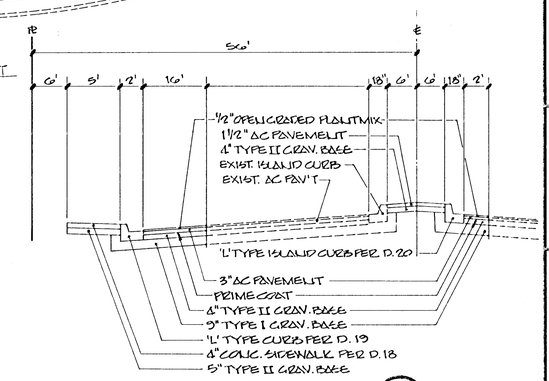

SECTION Δ
MARYLAND PKY.

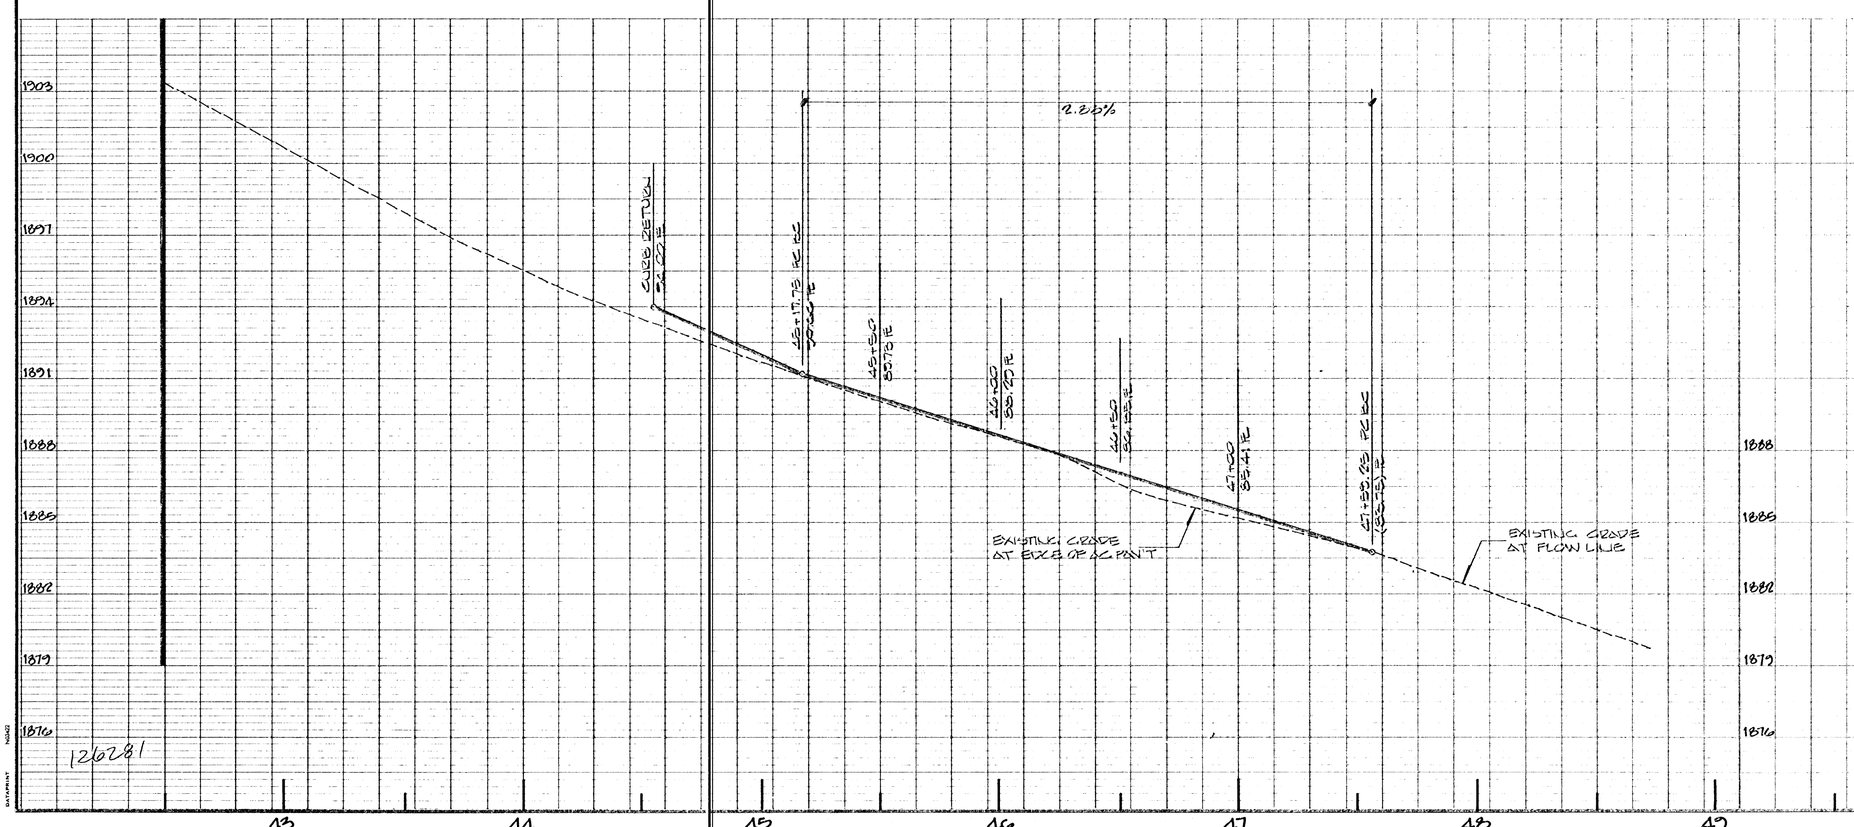

APPROVALS

CLV TRAFFIC ENGR.	DATE
CLV FIRE MARSHAL	DATE
CLV ELECTRICAL COORDINATOR	DATE
CLV QUALITY CONTROL ENGR.	DATE
CLV ENGINEER	DATE

APP'D | REVISIONS | DATE NO

PREPARED FOR: GEORGE TATE & ASSOC.

DATE OCT. 1981
DESIGN CNA
DRAWN AWM
CHECK CNA
SCALE H 1"=30' V 1"=3'

BAUGHMAN & TURNER
CIVIL ENGINEERS MINING ENGINEERS LAND SURVEYORS
2222 WEST CHARLESTON BOULEVARD
LAS VEGAS, NEVADA 89102
702-870-8771

STREET DESIGN
MARYLAND PARKWAY
SECTION 26, TOWNSHIP 20 SOUTH, RANGE 61 EAST, M.D.B.&M.
CITY OF LAS VEGAS
CASHMAN SPORTS & CONVENTION COMPLEX
LAS VEGAS

SHEET C17 OF

PROJ. Nº 107-V1206

126281