APPROVED:

CITY ENGINEER DATE

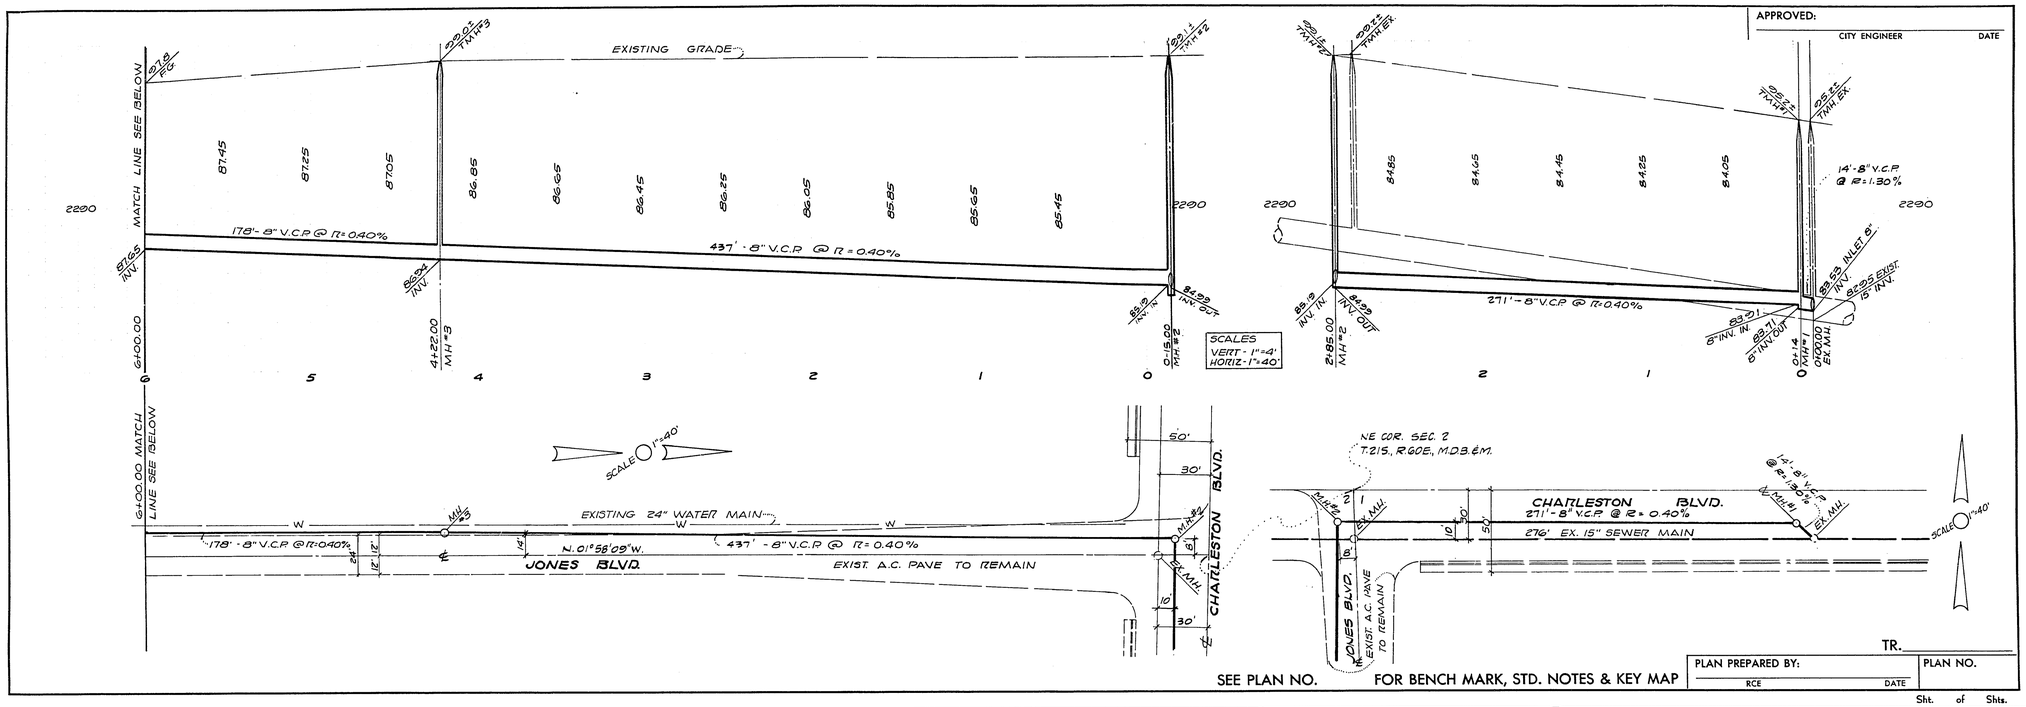

SEE PLAN NO. FOR BENCH MARK, STD. NOTES & KEY MAP

TR.

PLAN PREPARED BY:	PLAN NO.
RCE DATE	

Sht. of Shts.

APPROVED:

CITY ENGINEER DATE

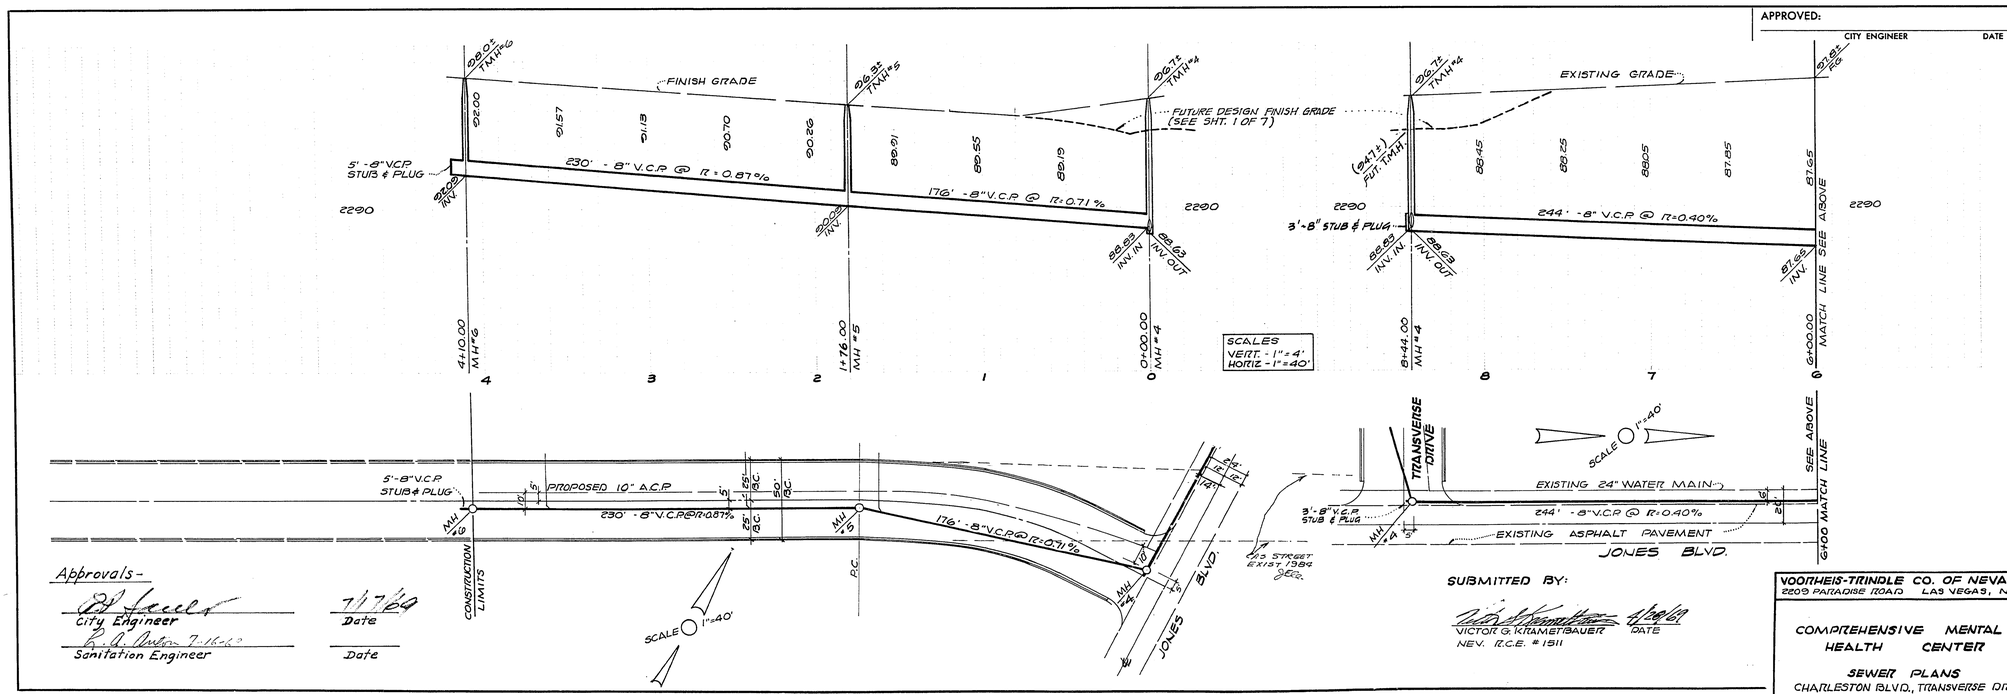

Approvals-

City Engineer — Date 7/7/69

Sanitation Engineer — Date 7-16-69

SUBMITTED BY:

VICTOR G. KRAMETBAUER — DATE 4/29/69

NEV. R.C.E. # 1511

VOORHEIS-TRINDLE CO. OF NEVADA
2209 PARADISE ROAD LAS VEGAS, NEV.

COMPREHENSIVE MENTAL HEALTH CENTER

SEWER PLANS

CHARLESTON BLVD., TRANSVERSE DR.

DIETZGEN No. 135 IMPERIAL

SHEET 6 OF 7

307-V417