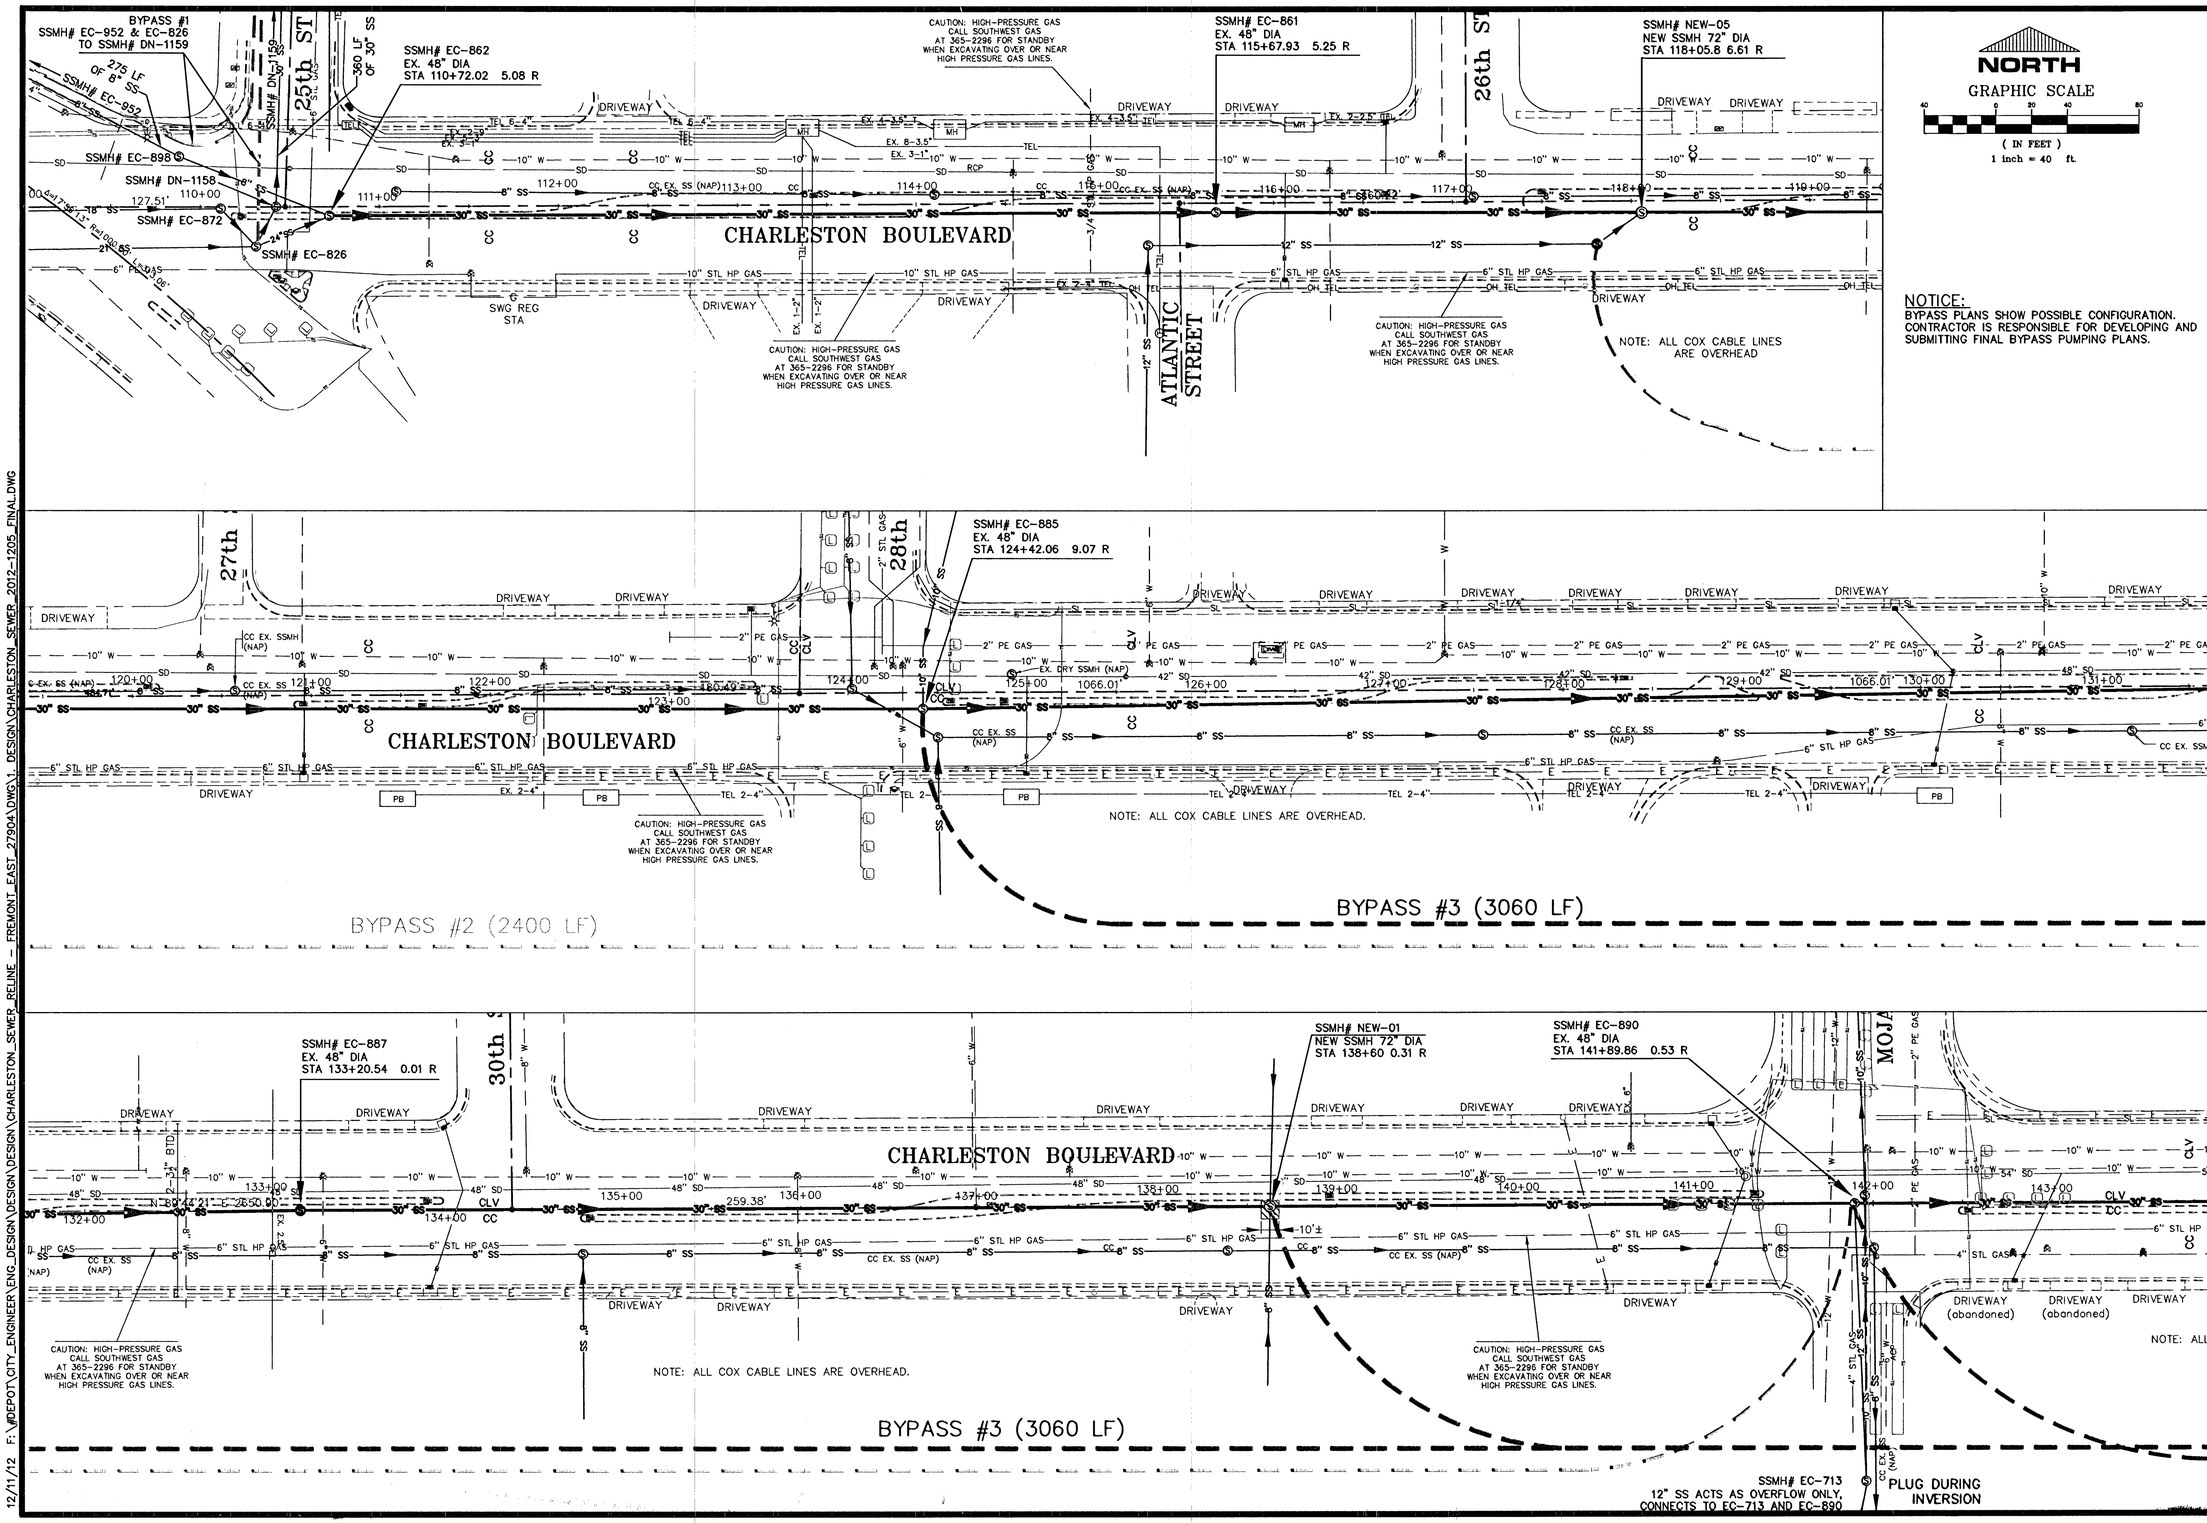

REVISIONS

NO.	DATE:	DESCRIPTION	APP'D

DEPARTMENT OF PUBLIC WORKS
CAPITAL PROJECT MANAGEMENT

CITY ENGINEER: DAVID N. BOWERS, P.E., P.T.O.E.
PROGRAM MANAGER: JEREMY LEAVITT, PE
DESIGNED BY: MS
DRAWN BY: BD / BJP
CHECKED BY: JL
DATE: DECEMBER 2012

TITLE: CHARLESTON BLVD - FREMONT TO SANDHILL SANITARY SEWER REHABILITATION

SHEET: BYPASS PLAN

PROFESSIONAL ENGINEER - STATE OF NEVADA
MICHAEL J. STURKMAN
EXP. 6/30/2014
CIVIL
No. 016535
12.11.2012

Sheet
BP1
13 of 14
DRAWING NO.
307v1037

12/11/12 F:\PROJECT\CITY_ENGINEER\ENG_DESIGN\DESIGN\DESIGN\CHARLESTON_SEWER_RELINE - FREMONT_EAST_27904\DWG\1_DESIGN\CHARLESTON_SEWER_2012-1205_FINAL.DWG