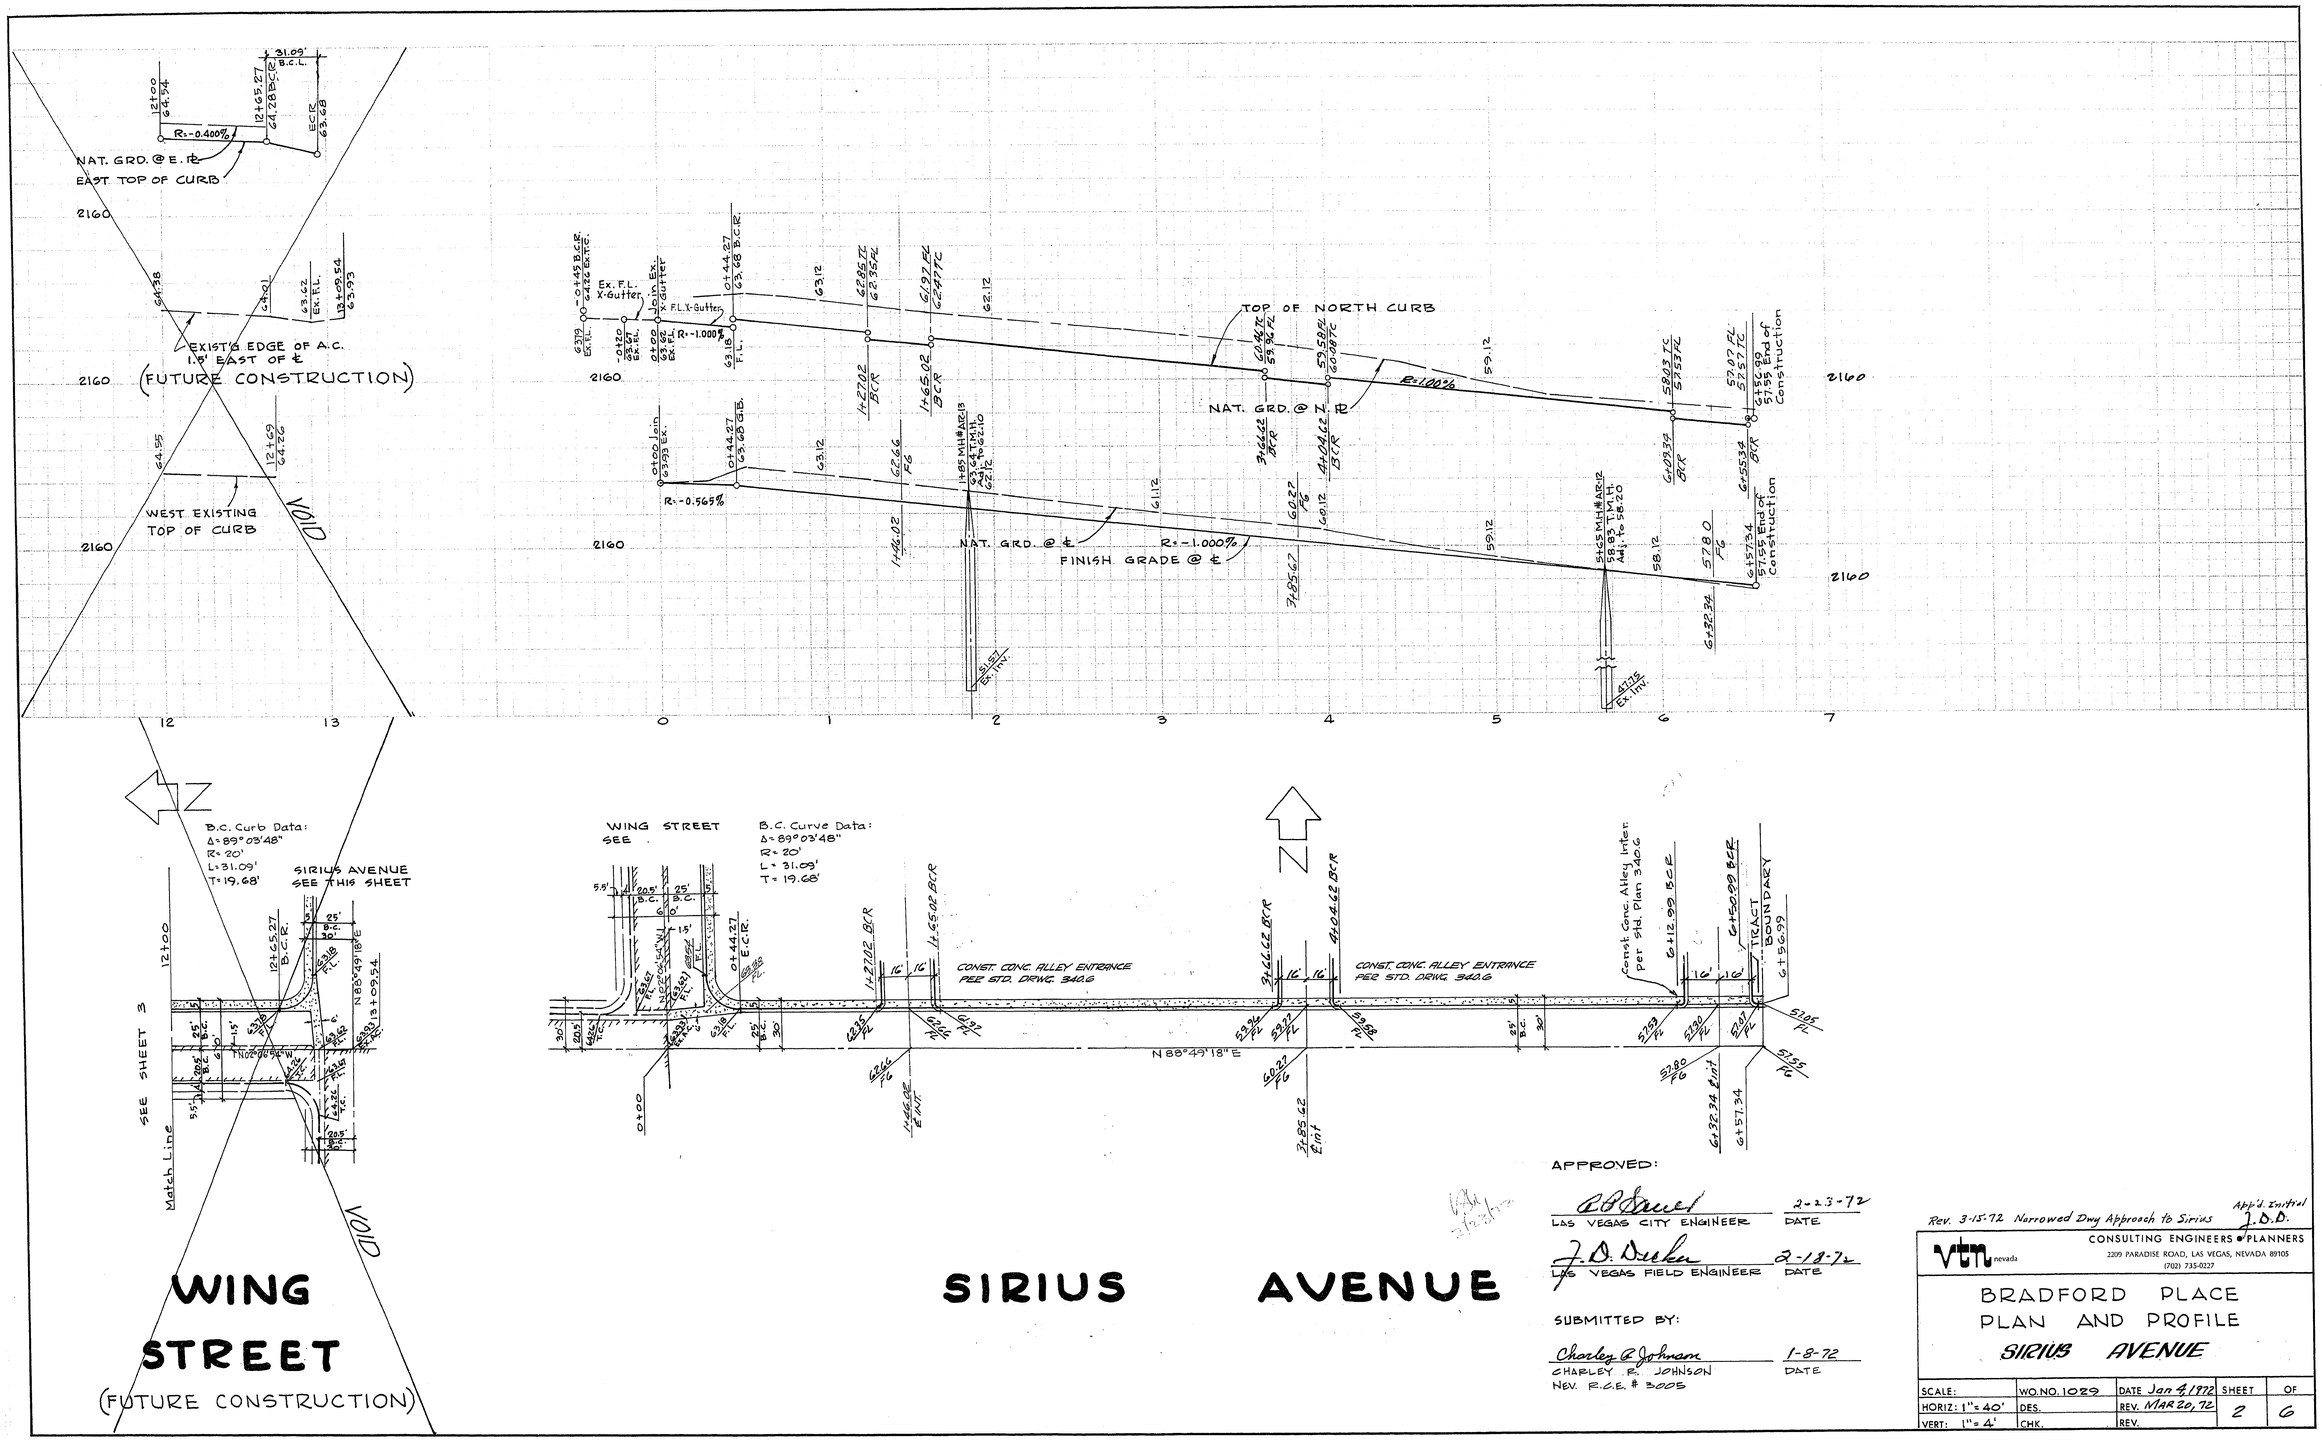

APPROVED:

R B Sauer — 2-23-72
LAS VEGAS CITY ENGINEER — DATE

J. D. Dreher — 2-18-72
LAS VEGAS FIELD ENGINEER — DATE

SUBMITTED BY:

Charley R. Johnson — 1-8-72
CHARLEY R. JOHNSON — DATE
NEV. R.C.E. # 3005

Rev. 3-15-72 Narrowed Dwy Approach to Sirius — App'd. Instrl. J.D.D.

vtn nevada
CONSULTING ENGINEERS • PLANNERS
2209 PARADISE ROAD, LAS VEGAS, NEVADA 89105
(702) 735-0227

BRADFORD PLACE
PLAN AND PROFILE
SIRIUS AVENUE

SCALE:	WO. NO. 1029	DATE Jan 4, 1972	SHEET	OF
HORIZ: 1" = 40'	DES.	REV. MAR 20, 72	2	6
VERT: 1" = 4'	CHK.	REV.		

107y-965-2