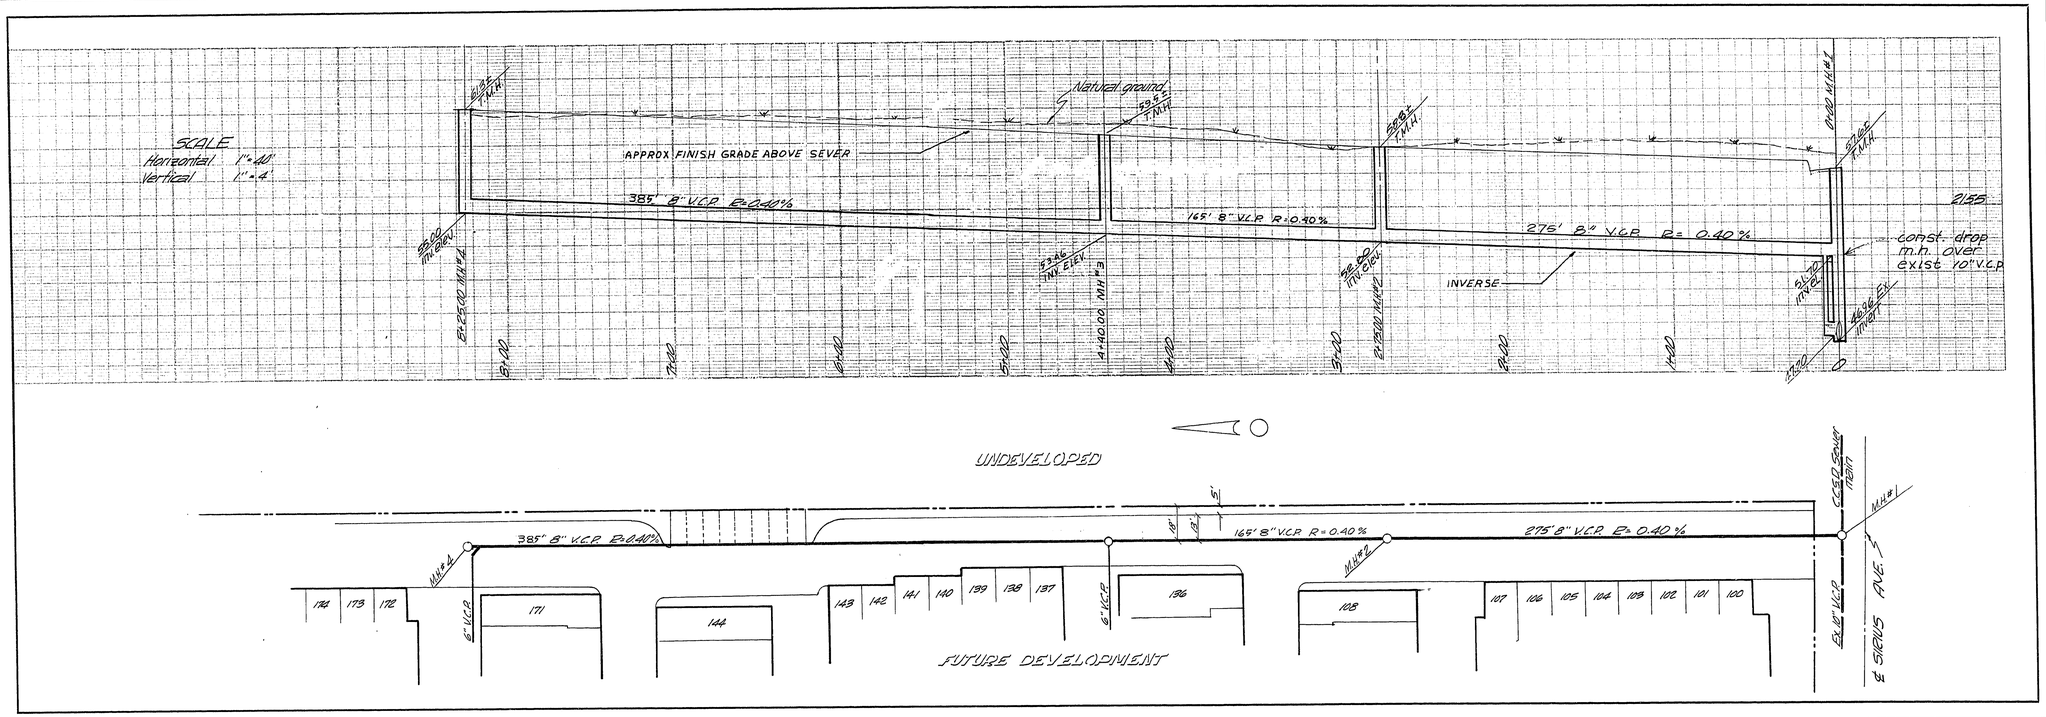

APPROVALS:

Engineer, City of Las Vegas — 7-28-71 date

Field Engineer, City of Las Vegas — 7-26-71 date

Clark County Sanitation District — 6/25/71 date

7/27/71

SUBMITTED BY:

Charley R. Johnson — 6-4-71
Charley R. Johnson R.P.E. Nev. Cert. No. 3005 date

REVISED: 8-24-71

vtn nevada
2209 PARADISE ROAD
LAS VEGAS, NEVADA
735-0227

BRADFORD PLACE - UNIT No. 1
SEWER PLAN & PROFILE - OFFSITE

SCALE 1"=40'	DATE 6/4/71	Des. J.L.M.	SHEET 5	OF 7

DIETZGEN 135 IMPERIAL CLOTH

307y-965-1