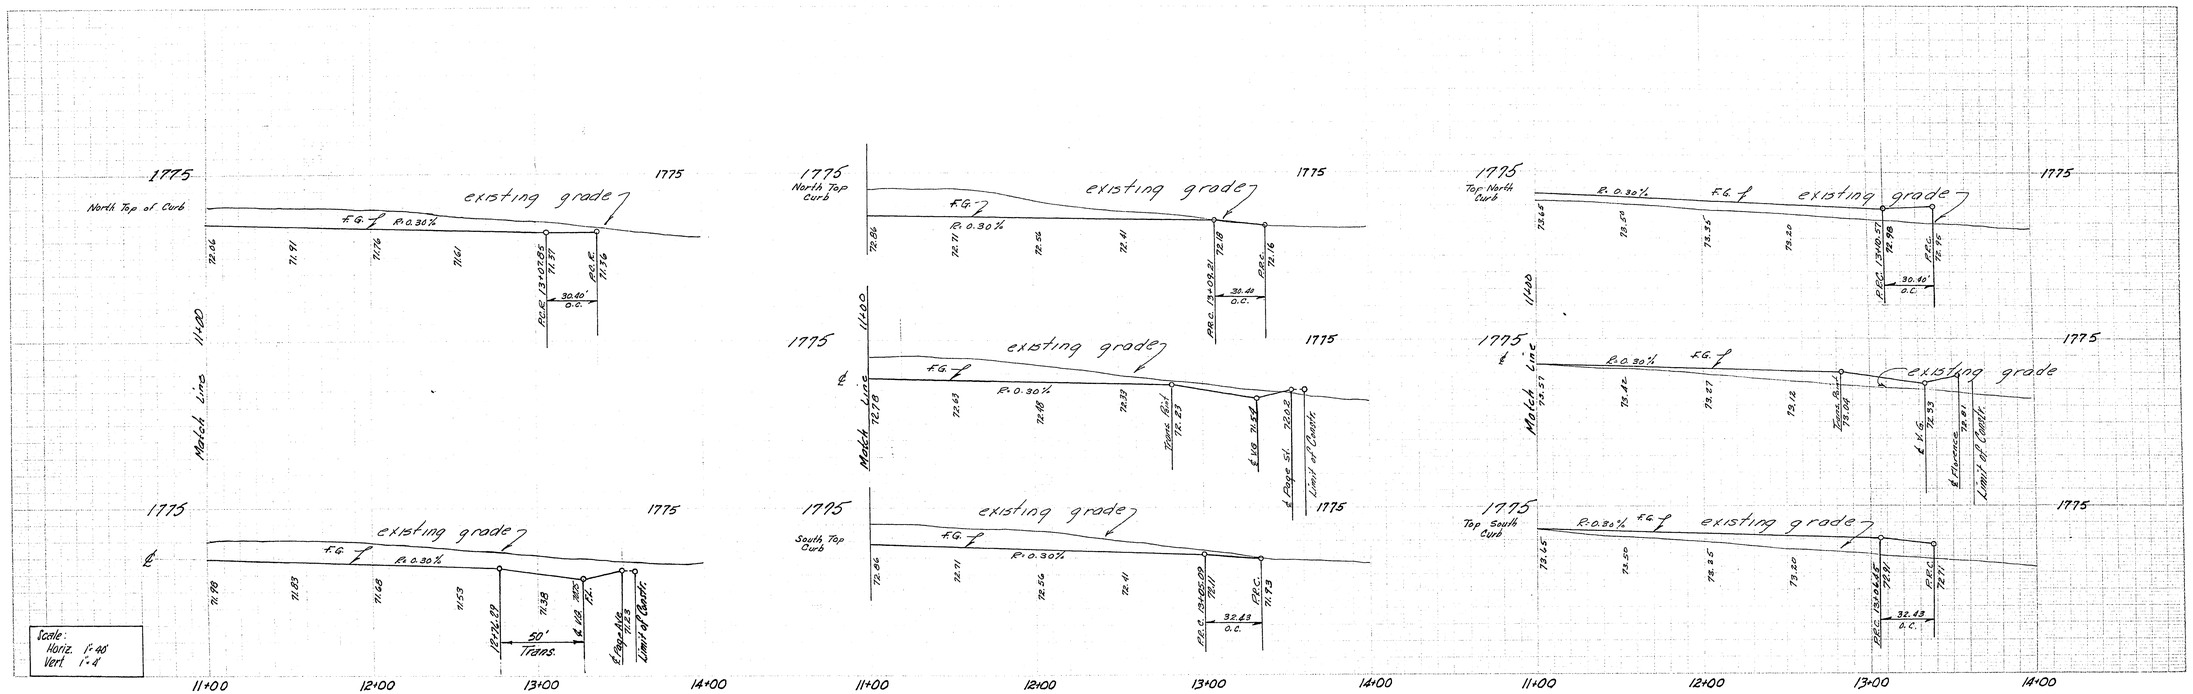

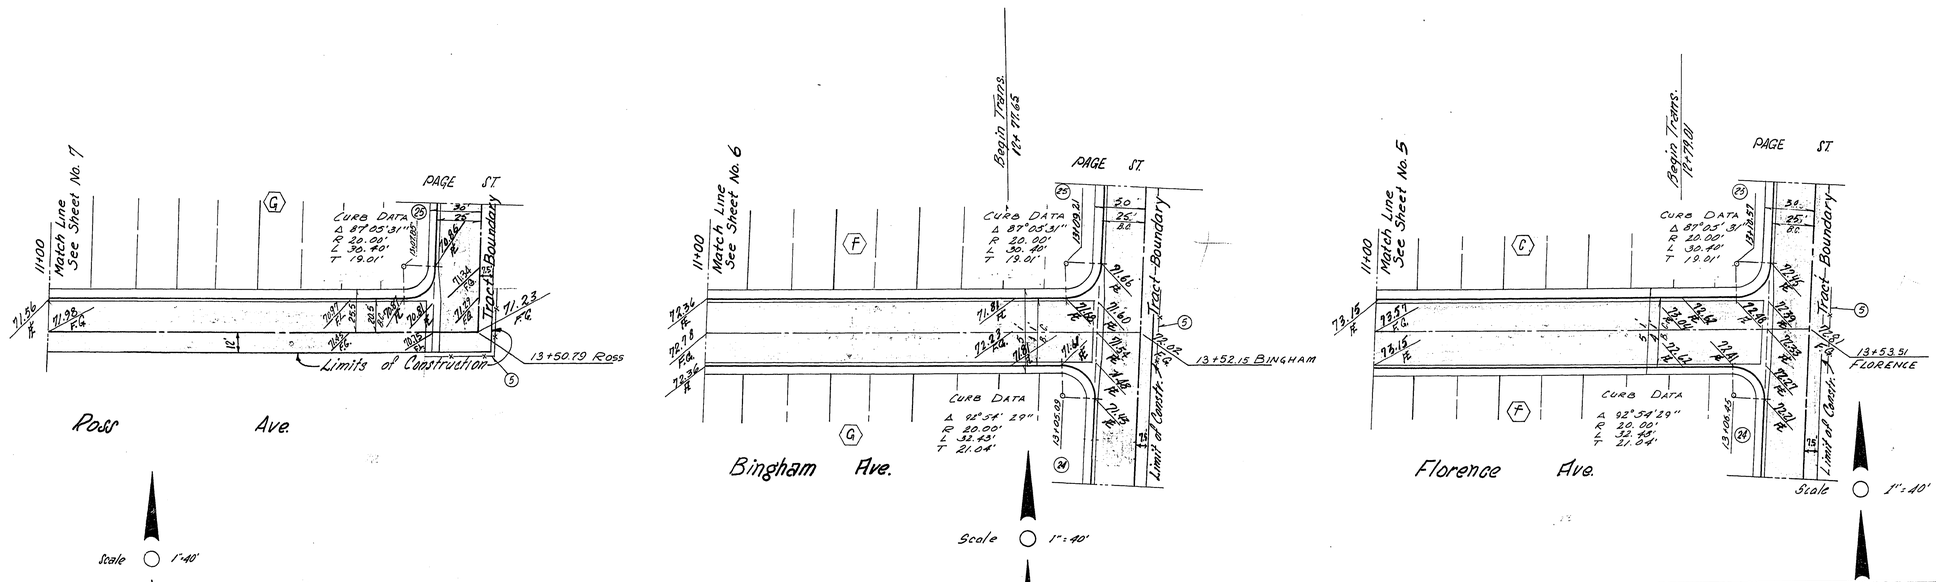

Construction Notes

1- Construct Asphaltic Concrete as per standard detail sh. no. 1.
2- Construct "L" type Curb & gutter as per standard detail no. 5-8
3- Construct standard Valley gutter as per standard detail no 5-10
4- Construct standard Sidewalk as per standard detail No. 5-6
5- Provide standard barricade with reflectorized markers.

Submitted By: Victor G. Kramerbauer RCC 1511 12-6-63	Boulder Heights Addition Tract No 1		Sheet 8
Field Engineer 12-9-63	Street Plans		OF:
City Engineer No. 396	drawn by R. BURGETT	checked by	scale 1"=40'	date 6/29/63

WESTMINSTER BLUEPRINT CO. P & P NO. 1

107 Y-980-1