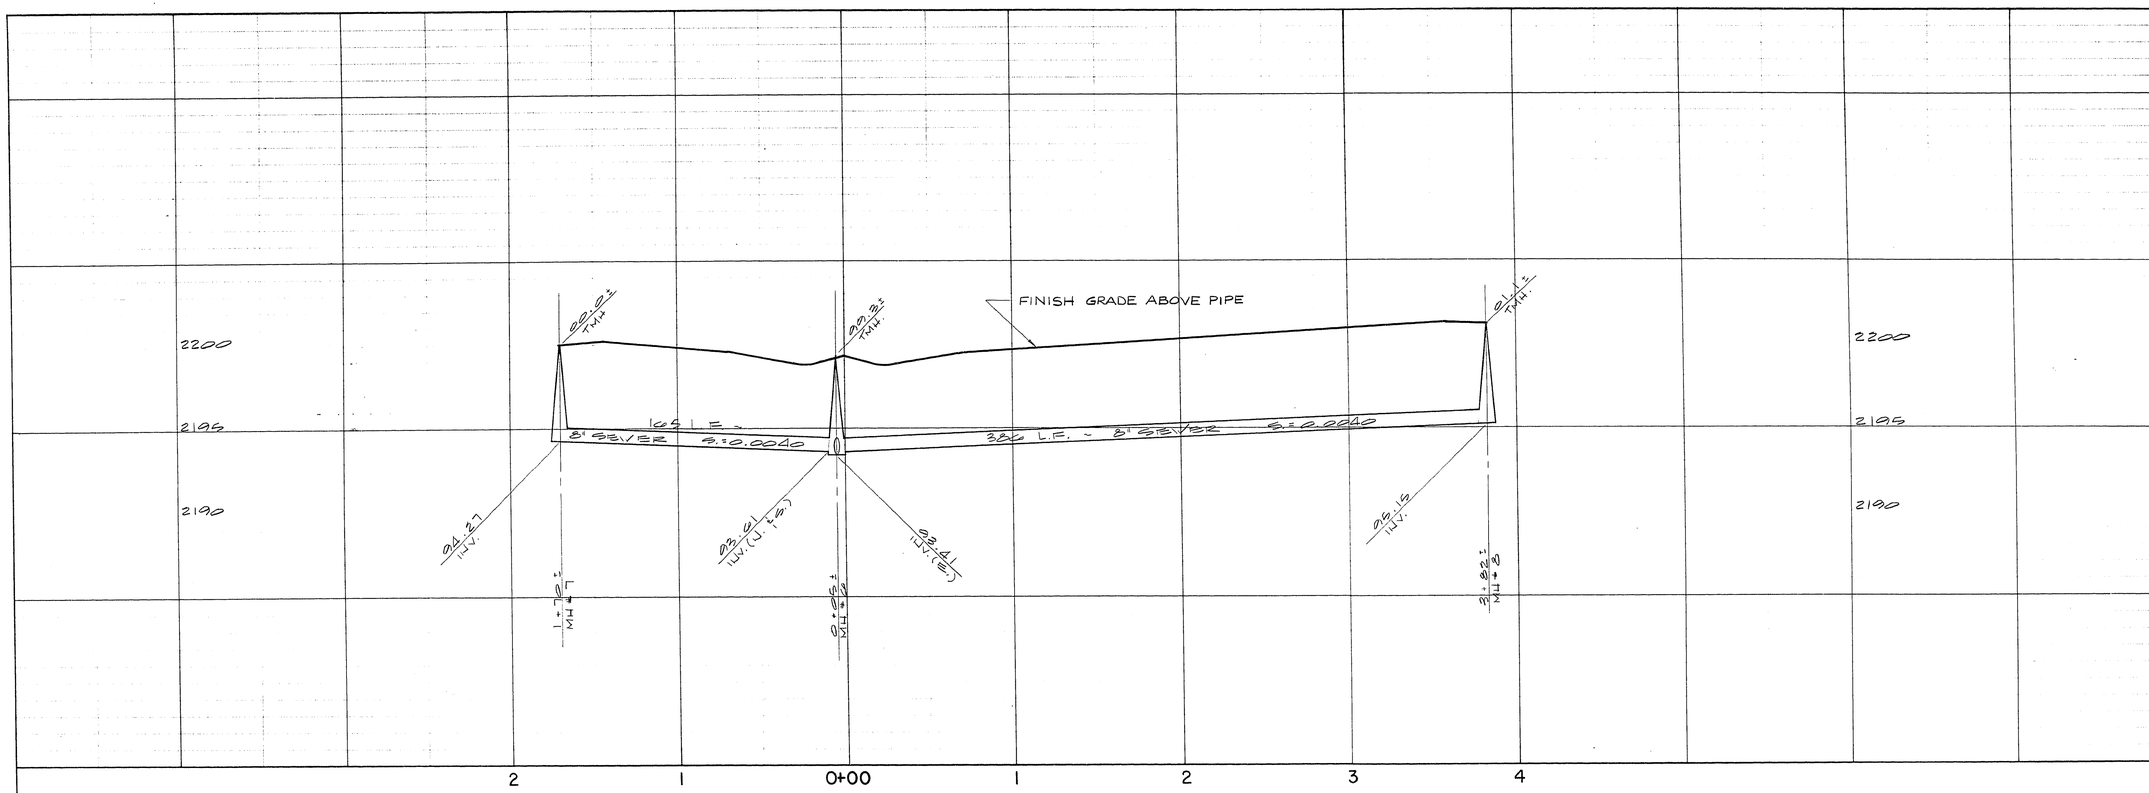

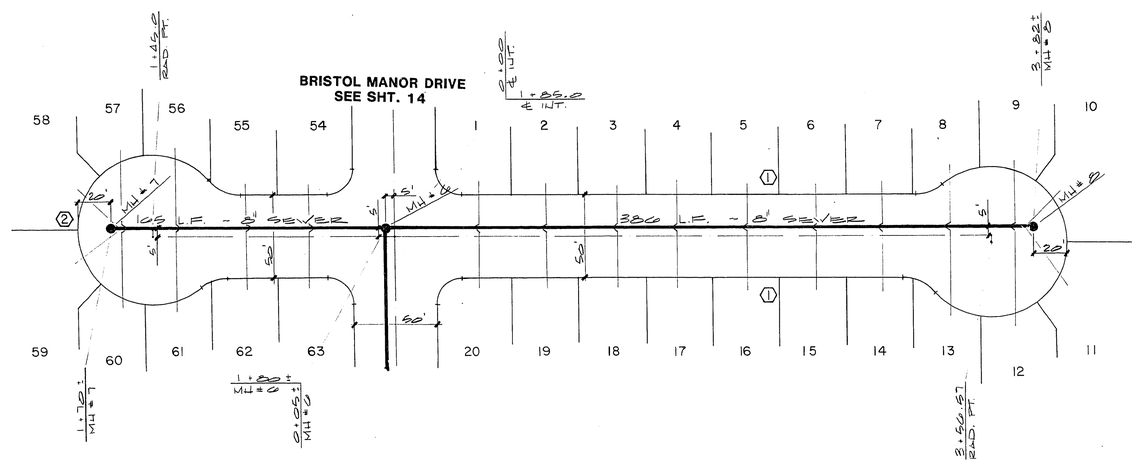

BRISTOL BAY COURT

REV	DATE	BY	REVISION

ENGINEERS & SURVEYORS INCORPORATED
7022 W. CHARLESTON BLVD.
LAS VEGAS, NEVADA 89117
PHONE: 702 / 363-6415

SUBMITTED BY: Paul E. Anderson

TITLE: SEWER PLAN & PROFILE (BRISTOL BAY COURT)

PROJECT: BRISTOL PARK UNIT NO. 1

WO NO. 4050
BY B.L.G.
DATE 8/86
SCALE HORIZ. - 1" = 40' VERT. - 1" = 4'

SHEET 12 OF 17 SHEETS

R.G. Antony
C.L.V. SANITATION ENGINEER
10-7-86
DATE

21-6-111

3074-977-1