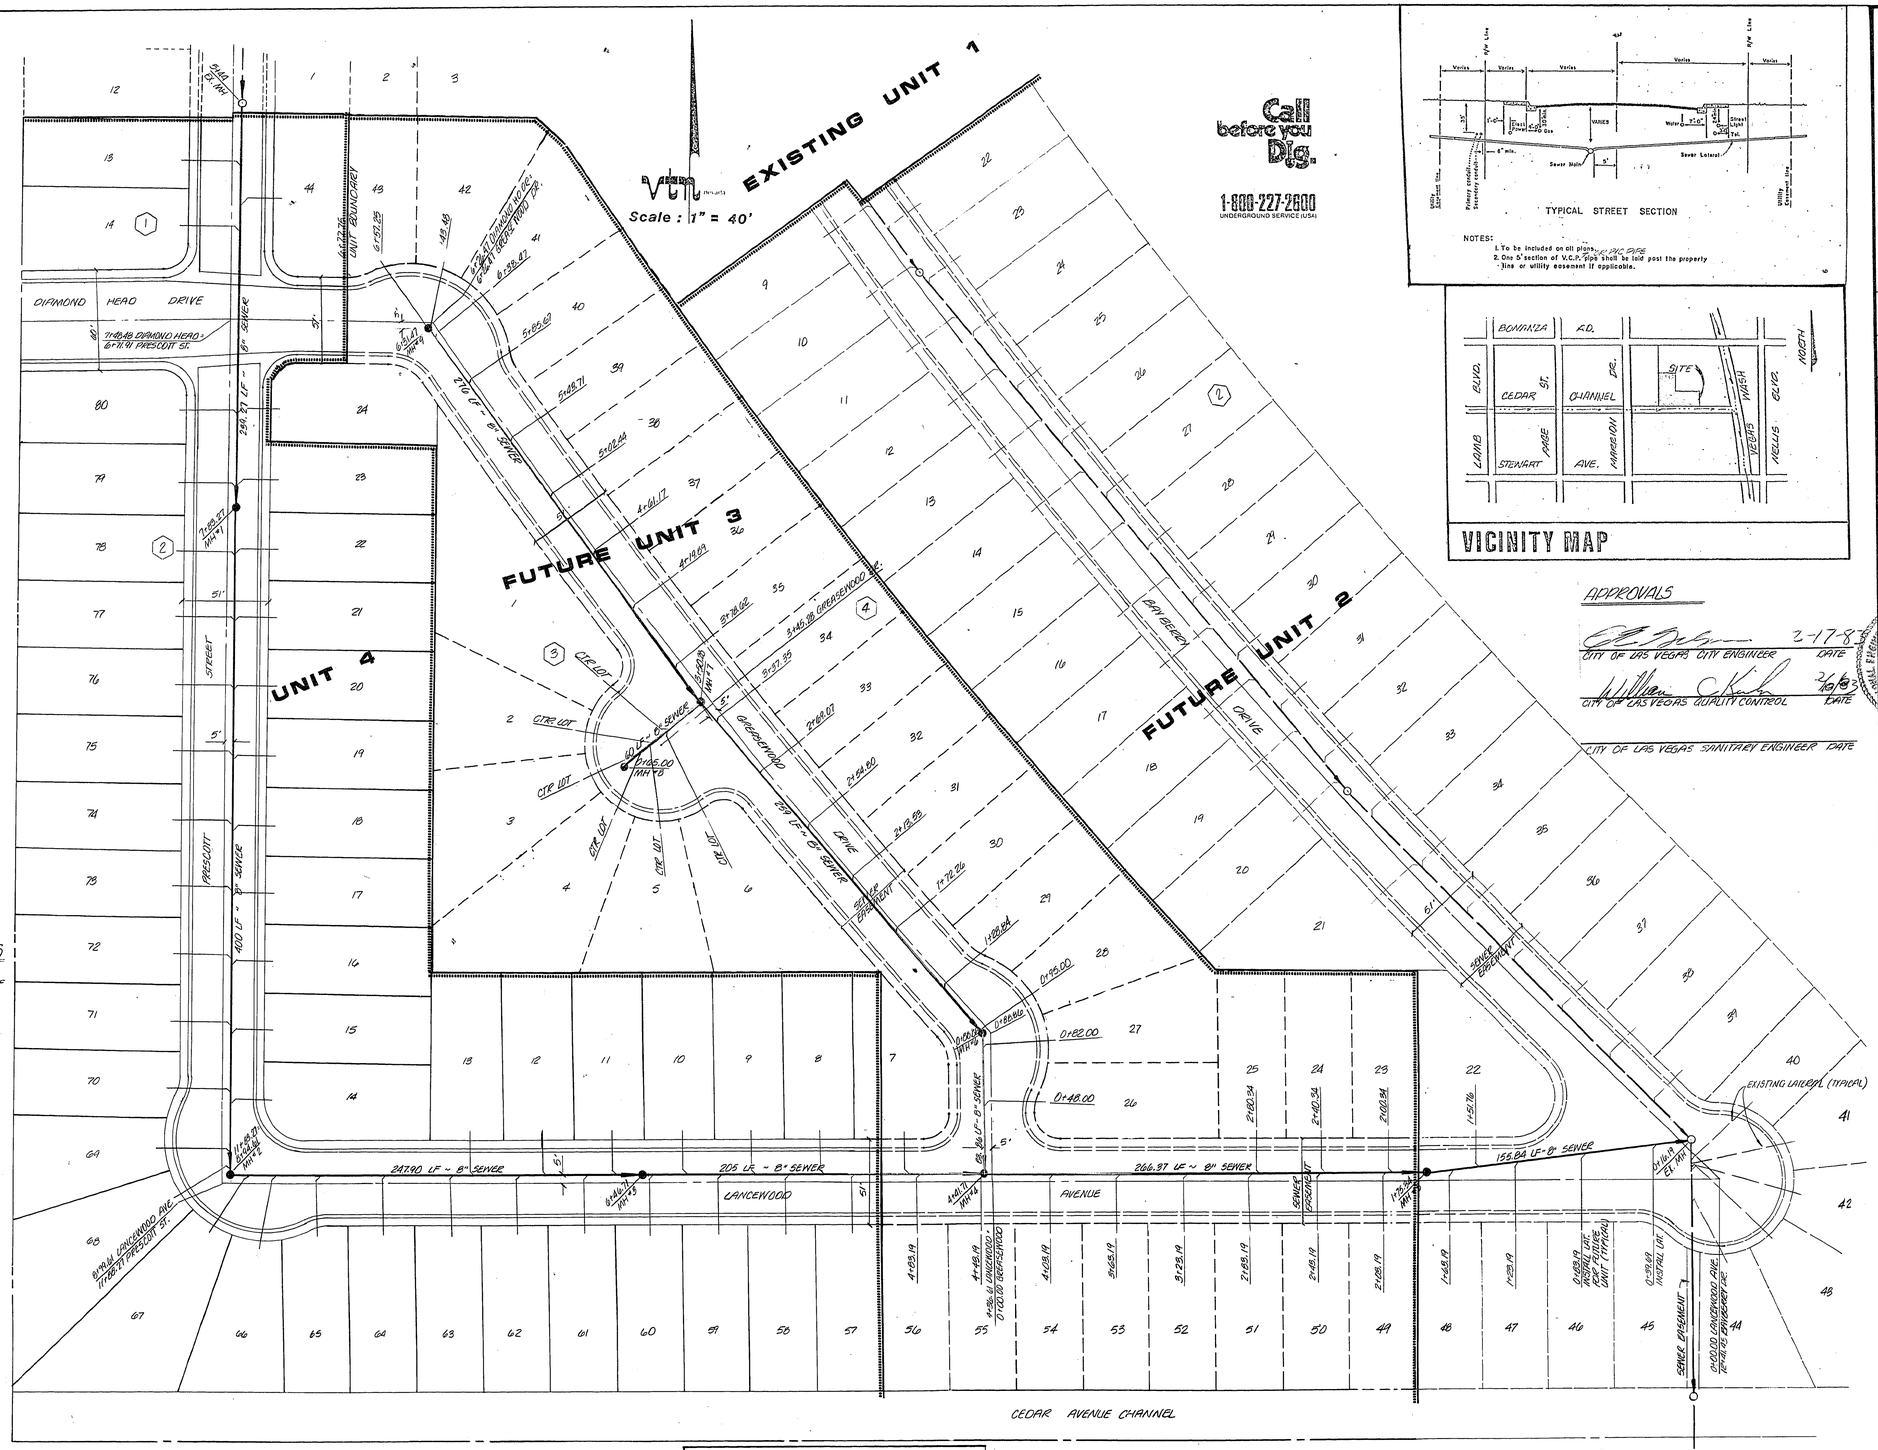

VICINITY MAP

APPROVALS

CITY OF LAS VEGAS CITY ENGINEER — DATE 2-17-83

CITY OF LAS VEGAS QUALITY CONTROL — DATE 2/10/83

CITY OF LAS VEGAS SANITARY ENGINEER — DATE

ESTIMATE OF QUANTITIES

8" SEWER PIPE	2193.24 LF
4" SEWER PIPE	26.00 LF
4' DIA. STANDARD MANHOLES	9 EA.

CLV GENERAL NOTES

1. HOUSE SEWICES SHALL COMPLY WITH WESTERN PLUMBING CODE AS THE SEPARATION DISTANCE.
2. ALL HOUSES TO BE SEWED INDIVIDUALLY AS PER SECTION 313 OF THE UNIFORM PLUMBING CODE.
3. CONTRACTOR SHALL FURNISH THE ENGINEER WITH AS-BUILT DRAWINGS SHOWING THE EXACT LOCATIONS OF ALL HOUSE CONNECTIONS.
4. CONCRETE COLLARS TO BE CONSTRUCTED AROUND ALL MANHOLES AND WATER VALVES.
5. CHISEL S ON ℄ WHEREVER SEWER OR GAS LINES PASS UNDER CURB.

NOTE: FUTURE STREETS WILL BE DEDICATED AS UTILITY EASEMENTS UNTIL FUTURE UNITS ARE DEVELOPED. SEWER AND WATER FOR FUTURE UNITS 2 & 3 WILL BE CONSTRUCTED WITH THIS UNIT.

REV	DATE	BY	REVISION

CONSULTING ENGINEERS • PLANNERS
2800 WEST SAHARA AVENUE BUILDING 4 SUITE B
LAS VEGAS, NEVADA 89102 PHONE (702) 873-7550

vgn nevada

TITLE: MASTER SEWER PLAN

PROJECT: CEDAR CREEK PARK UNIT 4

WO NO.	5082-4
BY	VGB
DATE	DEC. 1982
SCALE	1" = 40'

SHEET 6 OF 11 SHEETS

22-6-50 3074-1020-4