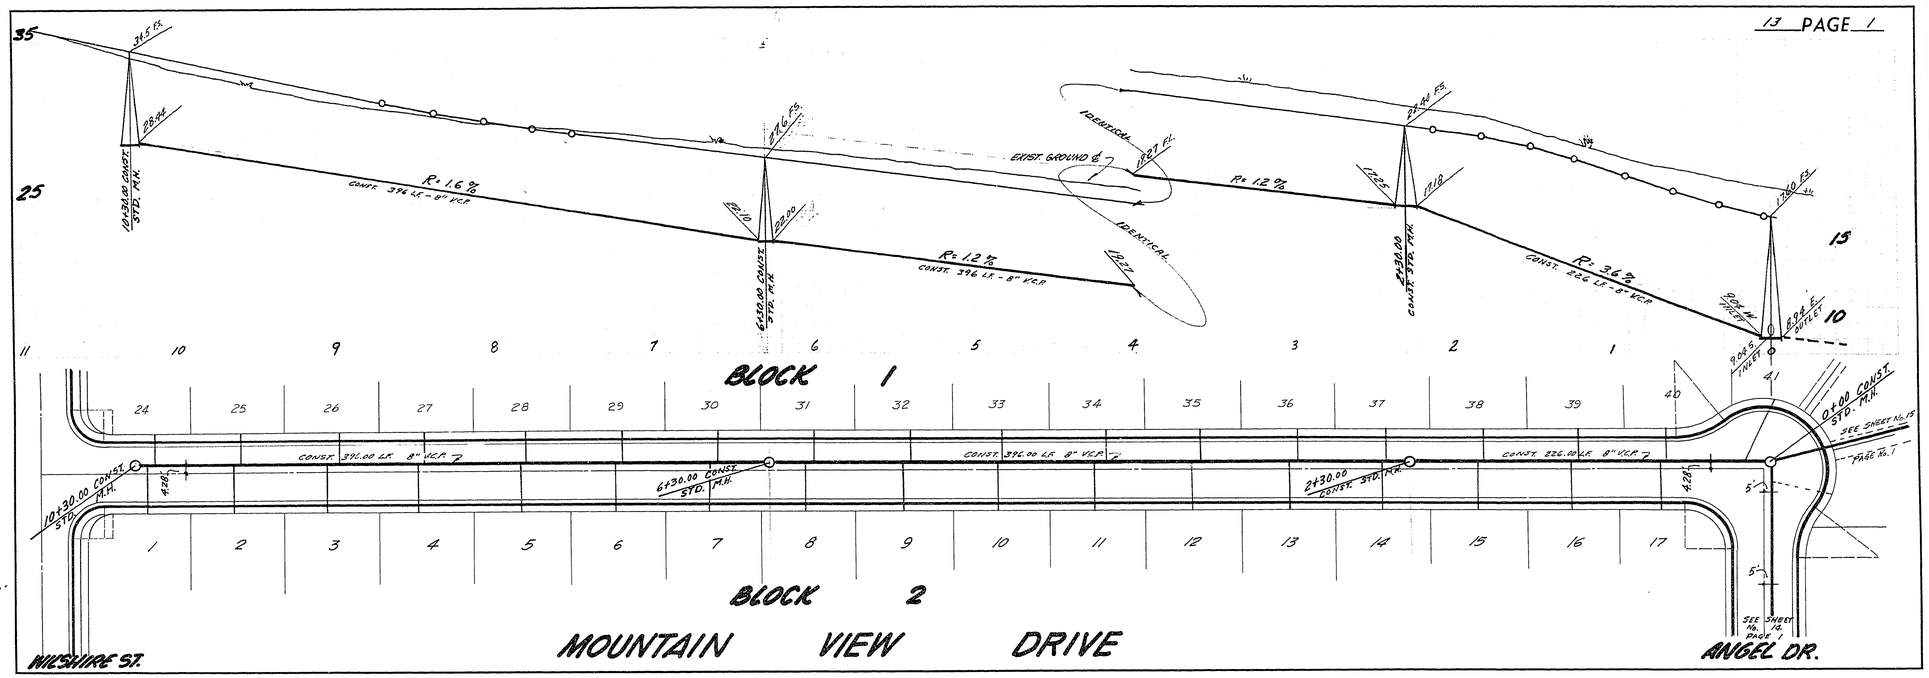

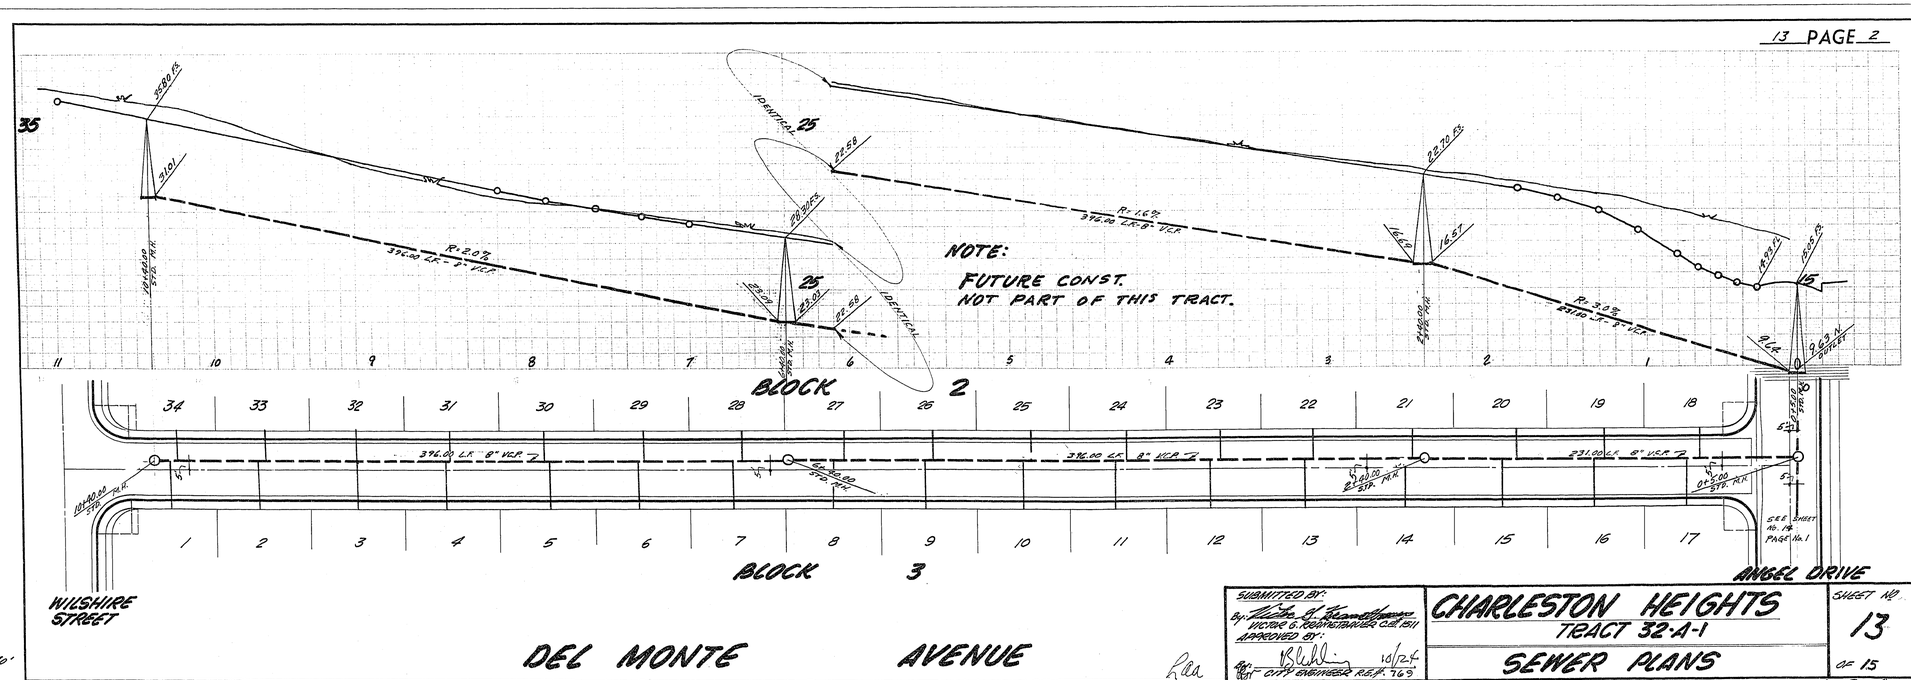

SUBMITTED BY:
By: Victor G. Kaminskaya
VICTOR G. KAMINSKAYA C.E. 15511
APPROVED BY:
By: R. Ehlers 10/24
CITY ENGINEER R.E. No. 769

CHARLESTON HEIGHTS
TRACT 32-A-1
SEWER PLANS

SHEET NO. 13 OF 15

307 4- 10 40 -32-A-1

28-6-144

L.A. COUNTY SEWER SHEET NO. 2 SO. CAL. BLUEPRINT CO.