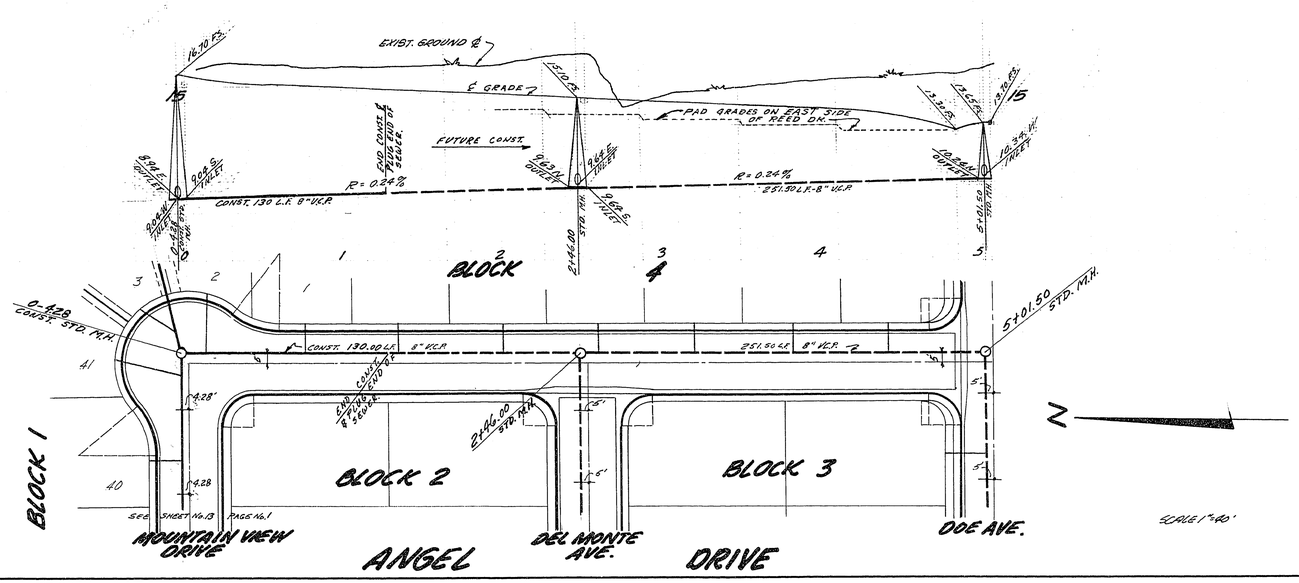

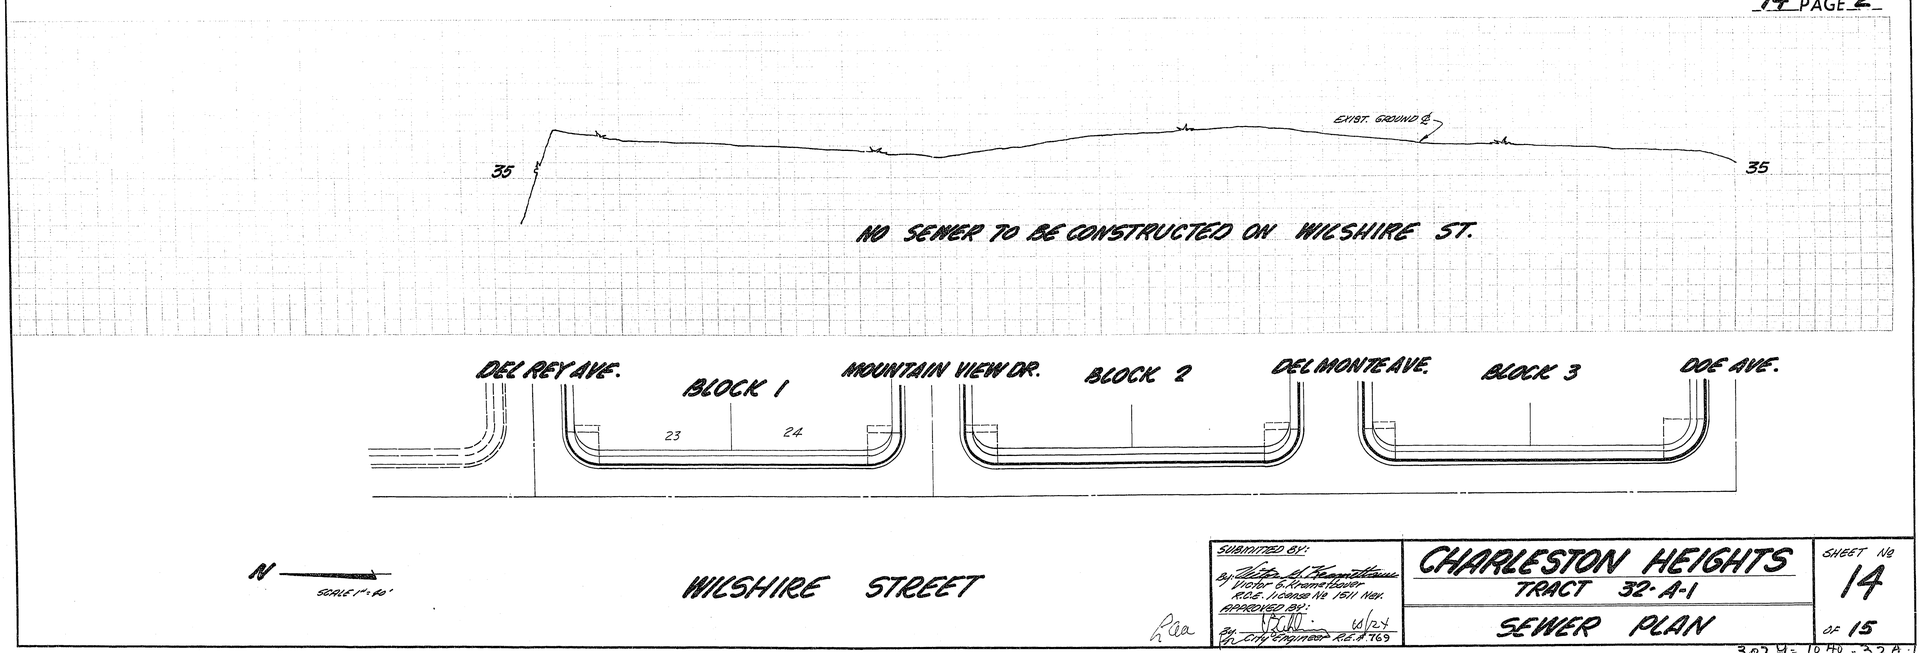

SUBMITTED BY:
By Victor G. Krametbauer
Victor G. Krametbauer
R.C.E. 11 Corp. No 1611 Nev.
APPROVED BY:
By 10/24
City Engineer R.E.# 769

CHARLESTON HEIGHTS
TRACT 32-A-1
SEWER PLAN

SHEET No 14 OF 15

307 4 = 1040 - 32A-1