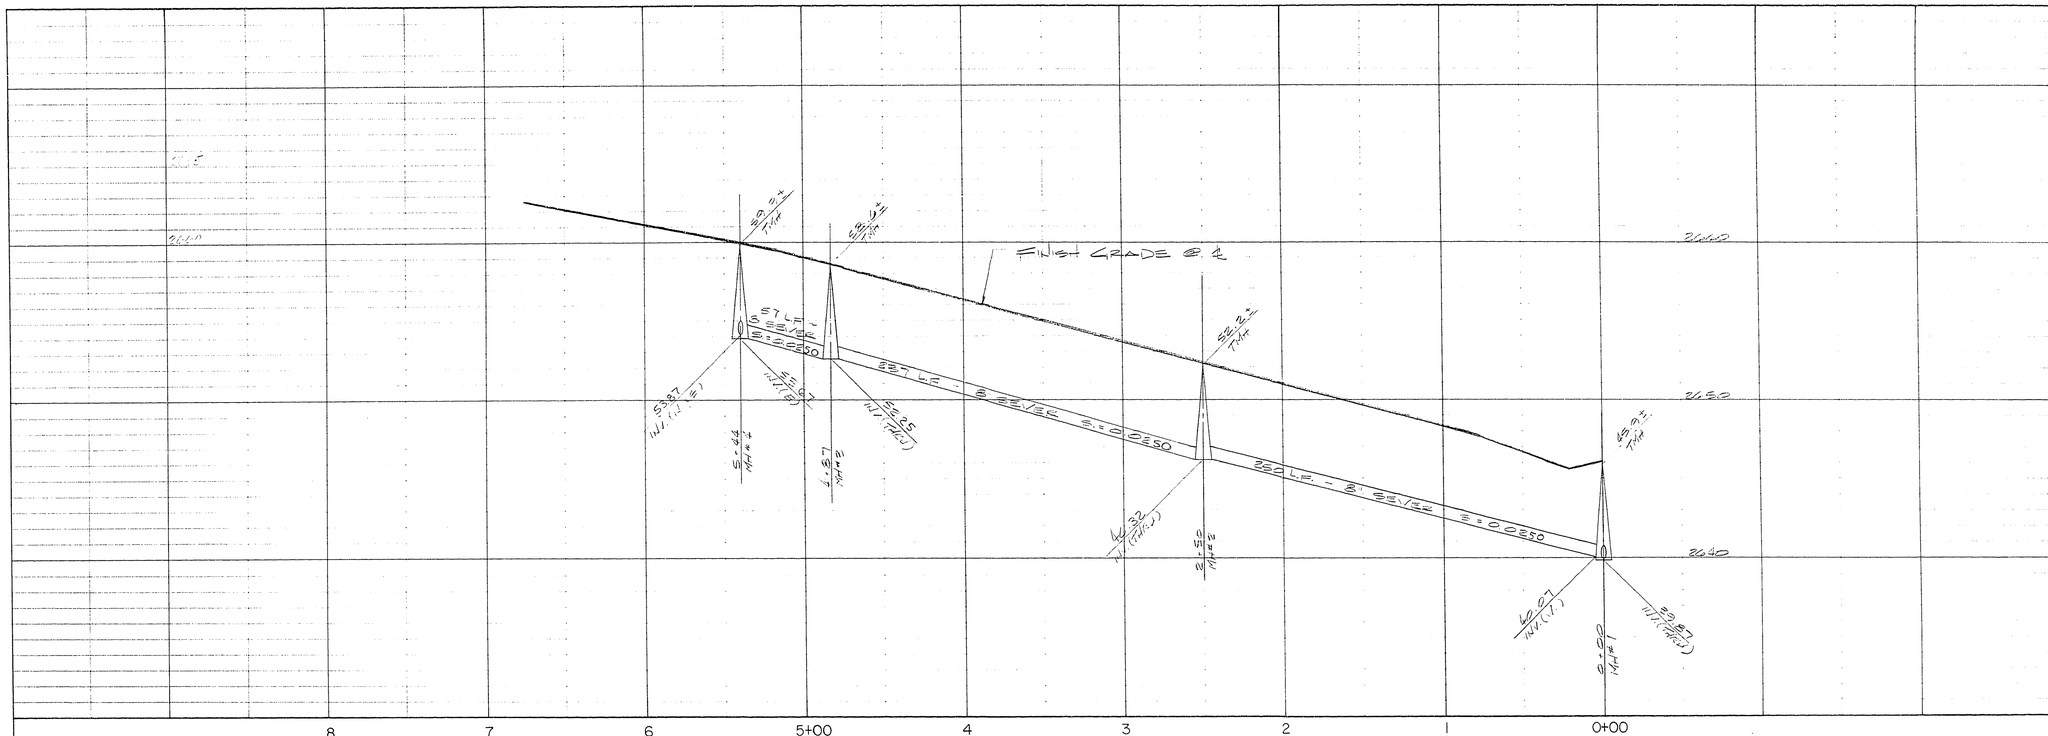

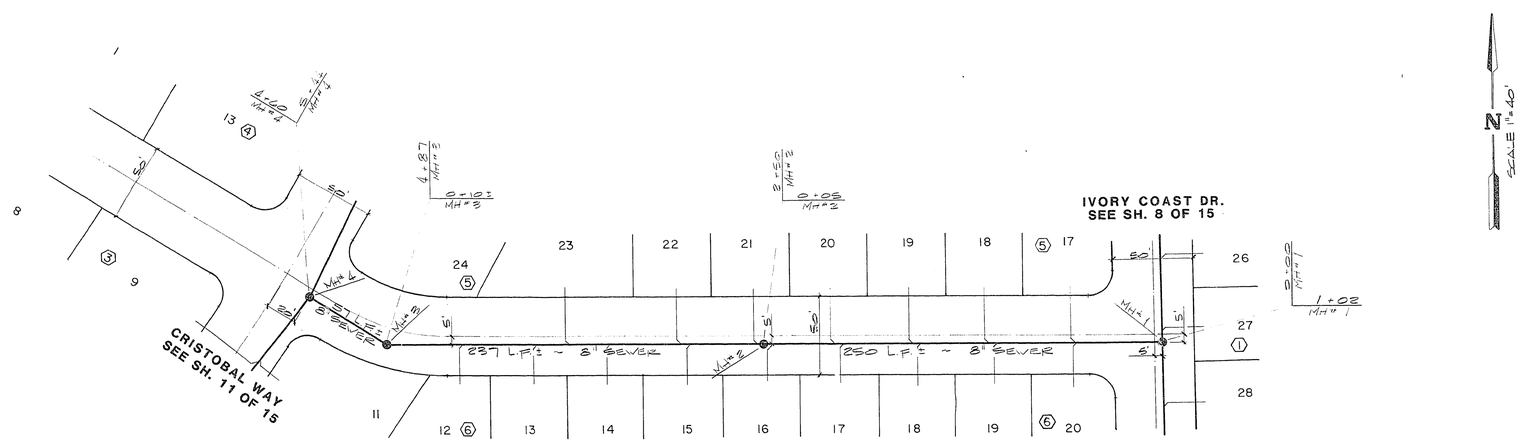

TRAFALGAR DRIVE

Avoid cutting underground utility lines. It's costly.

Call before you Dig.

1-800-227-2600
UNDERGROUND SERVICE (USA)

R.L. Anton 3-21-86
C.L.V. SANITATION ENGINEER DATE

REV	DATE	BY	REVISION

ENGINEERS & SURVEYORS
7022 W. CHARLESTON BLVD.
LAS VEGAS, NEVADA 89117
INCORPORATED PHONE: 702 / 363-6415

PROFESSIONAL ENGINEER STATE OF NEVADA
PAUL E. VALENTINE
SUBMITTED BY
3/22/86

TITLE: SEWER PLAN & PROFILE (TRAFALGAR DRIVE)

PROJECT: BAYSIDE UNIT NO. 3

WO NO.	850302-3
BY	B.G.
DATE	11-85
SCALE	HORIZ 1"=40' VERT 1"=4'

SHEET 10 OF 15 SHEETS

16 6 '86 307Y-844-3