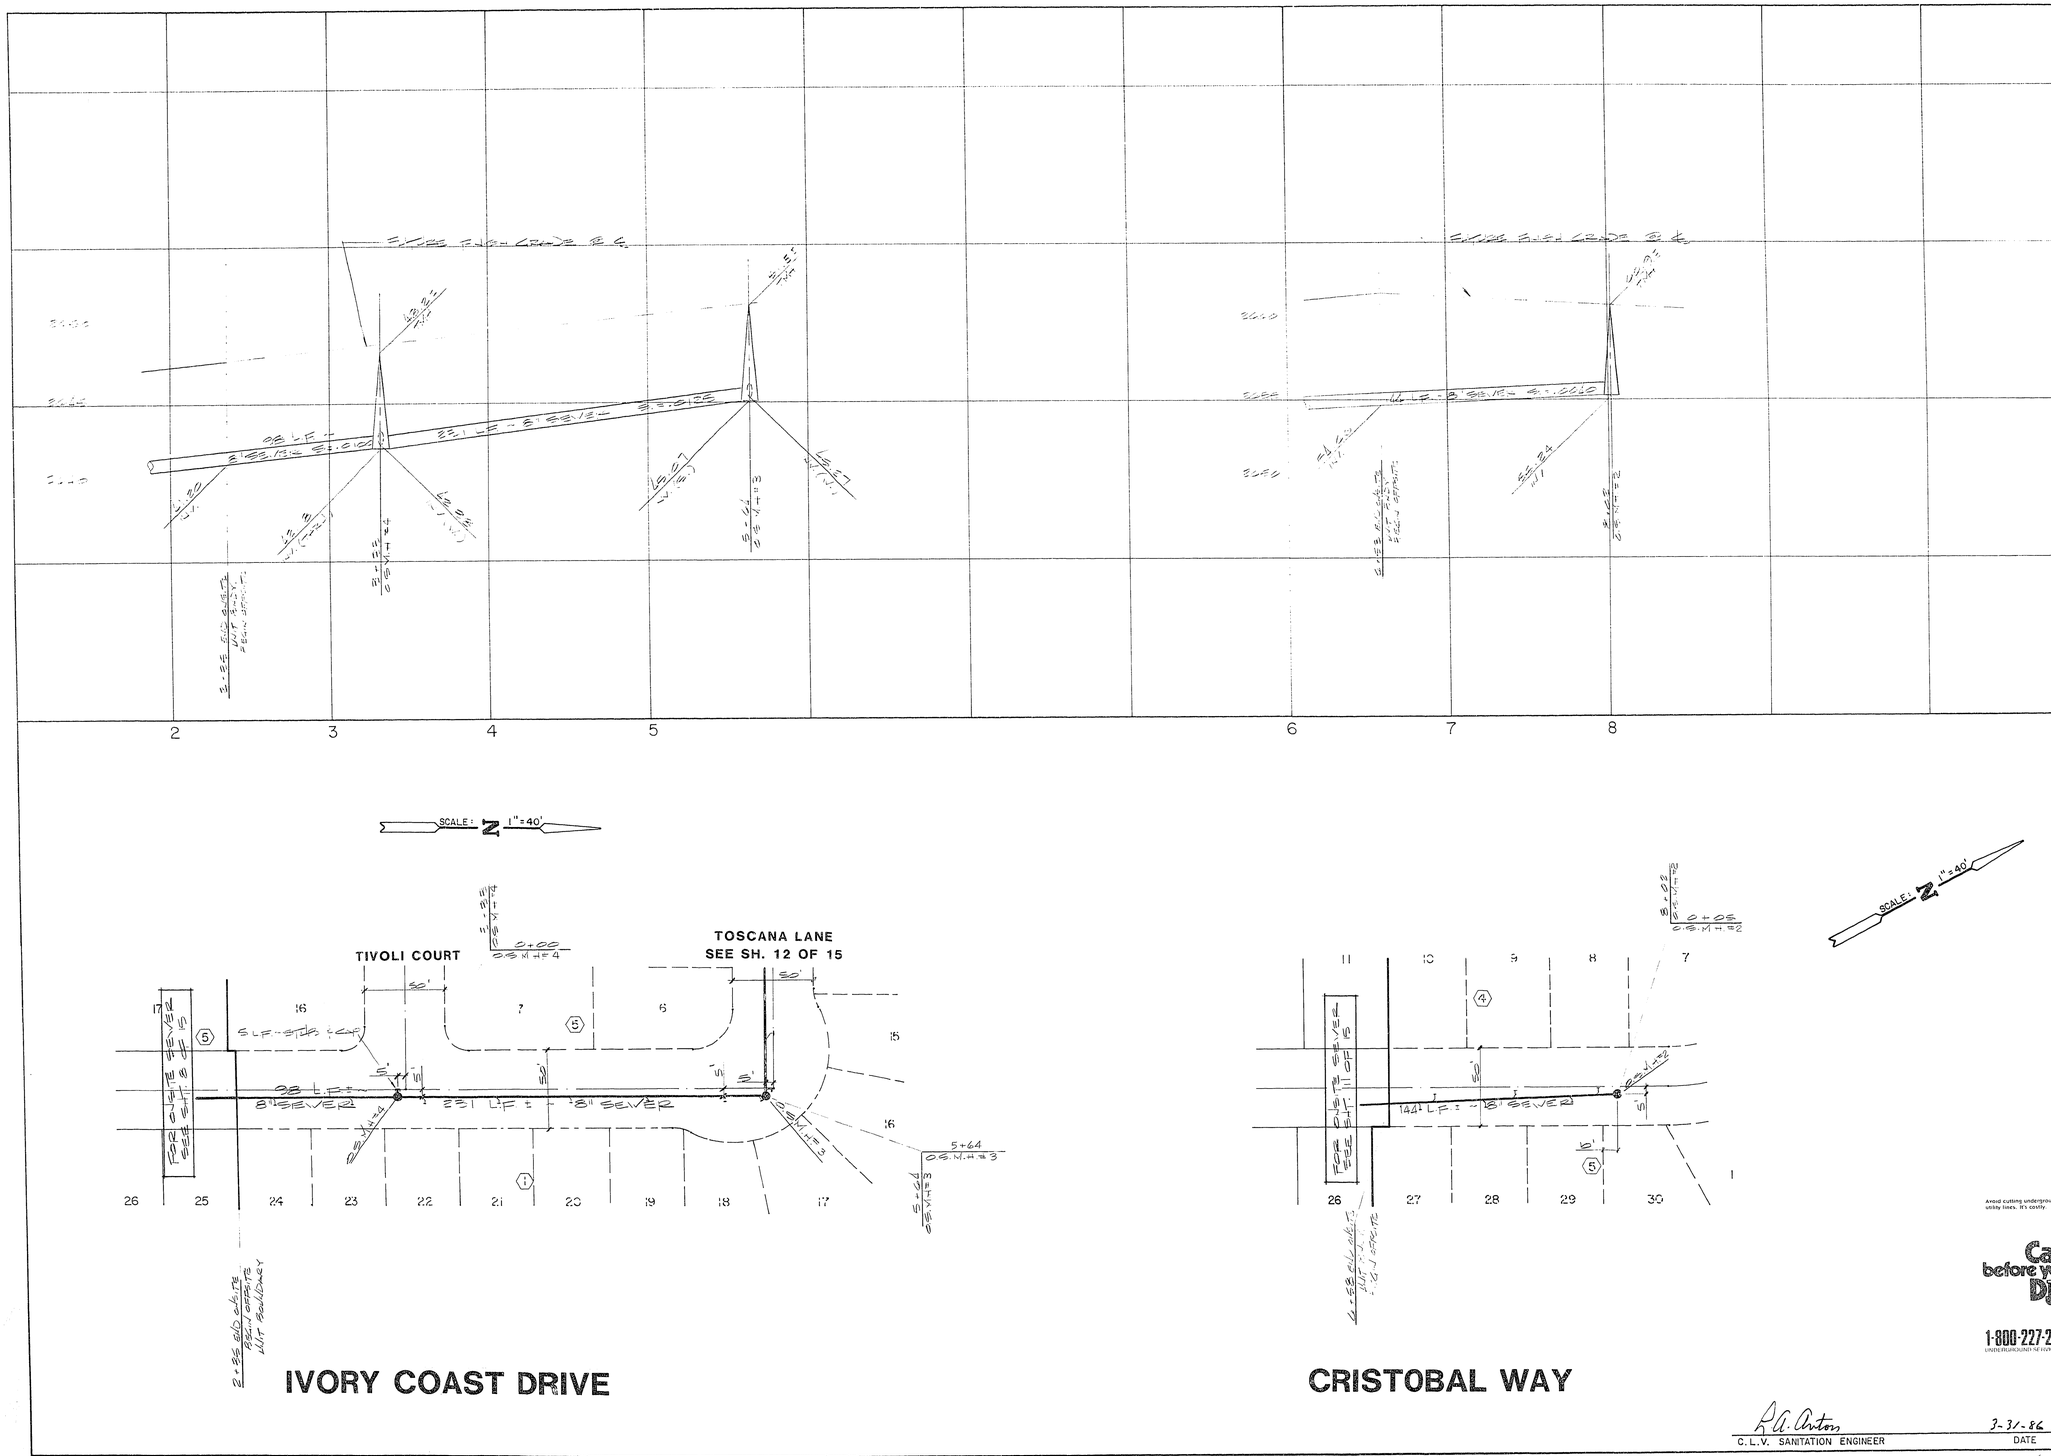

ENGINEERS & SURVEYORS INCORPORATED
7022 W. CHARLESTON BLVD.
LAS VEGAS NEVADA 89117
PHONE: 702 / 363-6415

SUBMITTED BY: VALENTI

TITLE: OFFSITE SEWER PLAN & PROFILE
IVORY COAST DRIVE & CRISTOBAL WAY

PROJECT: BAYSIDE UNIT NO. 3

Avoid cutting underground utility lines. It's costly.

Call before you Dig.
1-800-227-2600
UNDERGROUND SERVICE ALERT

WO NO.	850302 -3
BY	B.L.C.
DATE	11 - 85
SCALE	HORIZ. - 1" = 40' VERTI. - 1" = 4'

SHEET 13 OF 15 SHEETS

R.A. Anton 3-31-86
C.L.V. SANITATION ENGINEER DATE

307 Y-844-3