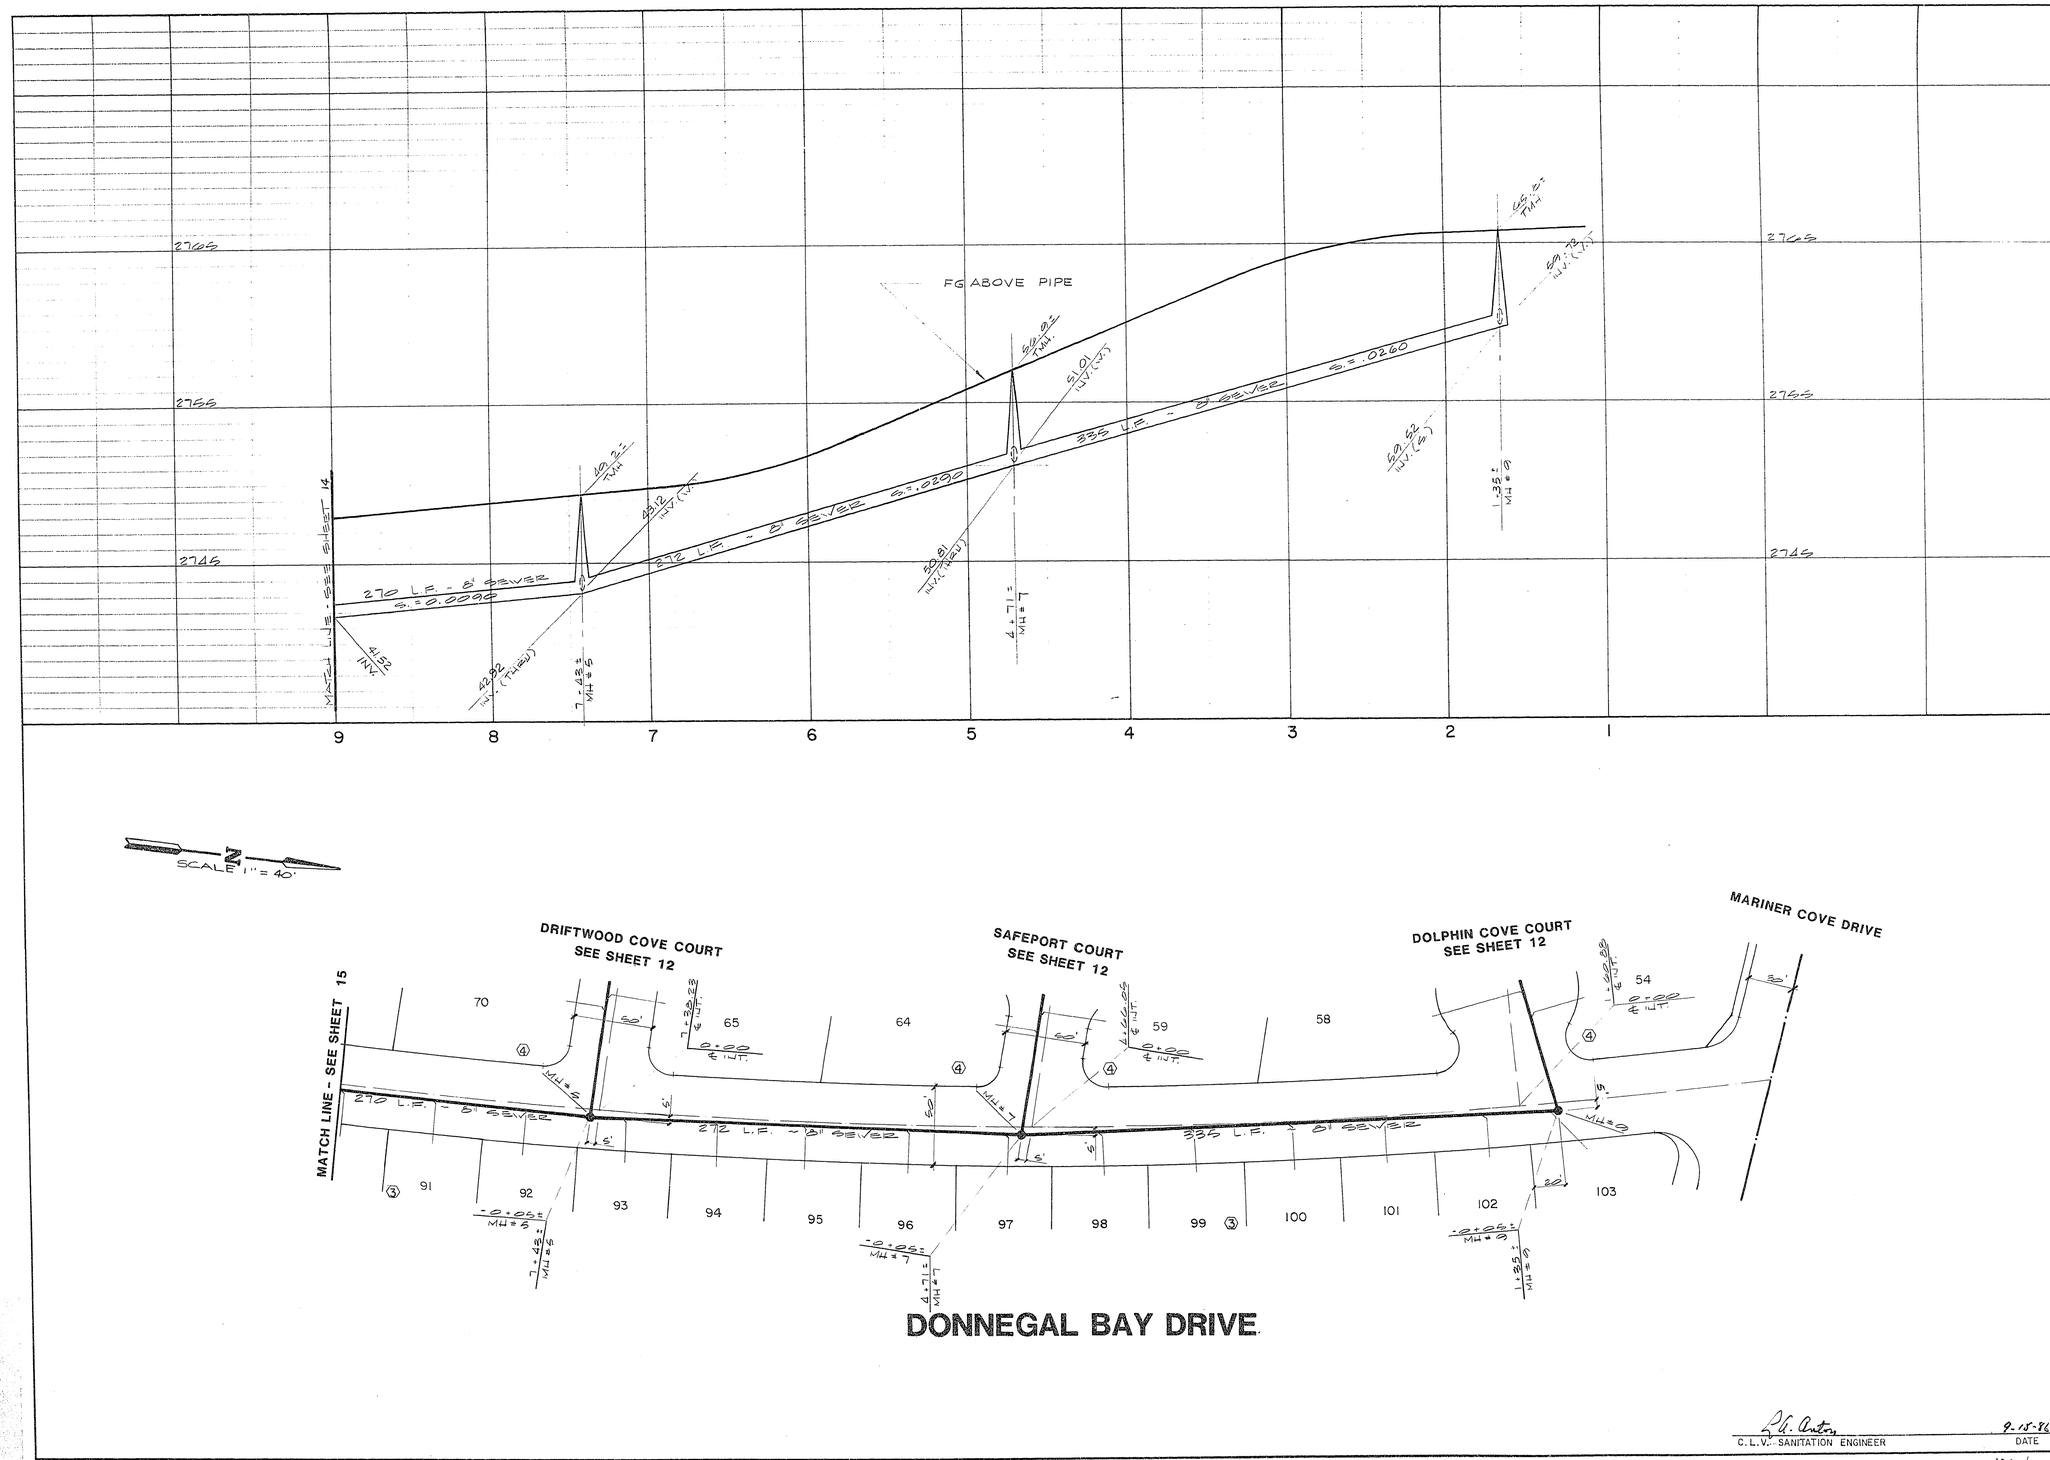

REV	DATE	BY	REVISION

ENGINEERS & SURVEYORS INCORPORATED
7022 W. CHARLESTON BLVD.
LAS VEGAS, NEVADA 89117
PHONE: 702 / 363-6415

SUBMITTED BY: PAUL E. MILESPHIC, CIVIL ENGINEER, STATE OF NEVADA, NO. 5515

TITLE: SEWER PLAN & PROFILE (DONNEGAL BAY DRIVE)

PROJECT: BEACON POINT UNIT NO. 3

WO NO. 4045
BY B.L.C.
DATE 7/86
SCALE HORIZ - 1" = 40' VERT - 1" = 4'

SHEET 13 OF 16 SHEETS

C.L.V. SANITATION ENGINEER — DATE 9-15-86

17-6-62 307Y-846-3