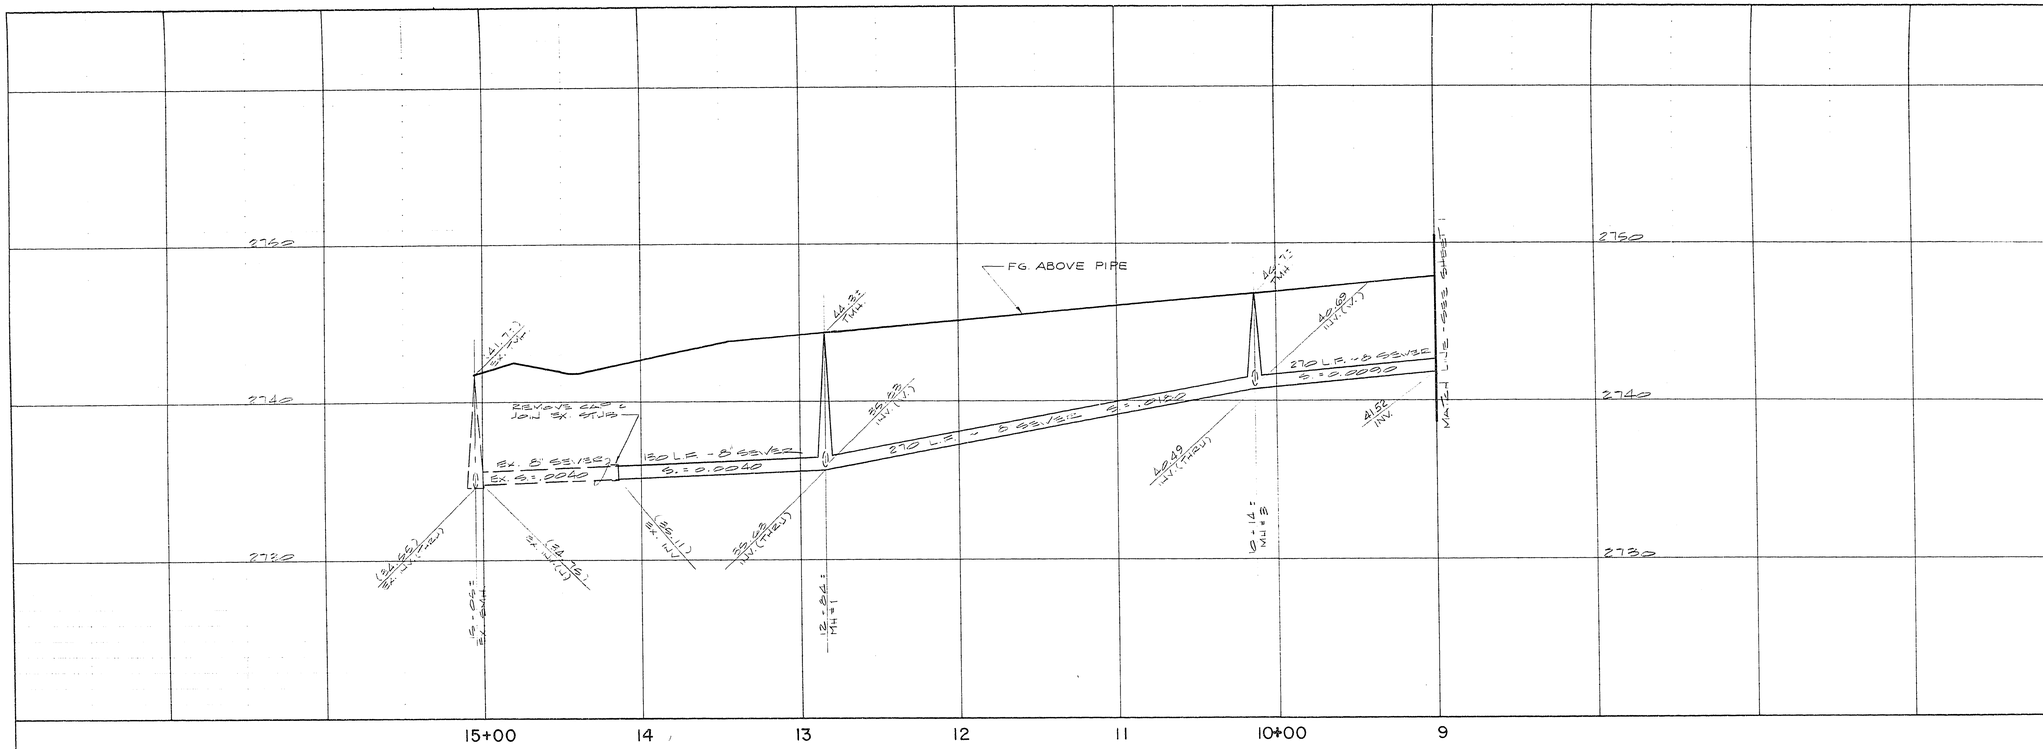

SCALE: 1"=40'

N

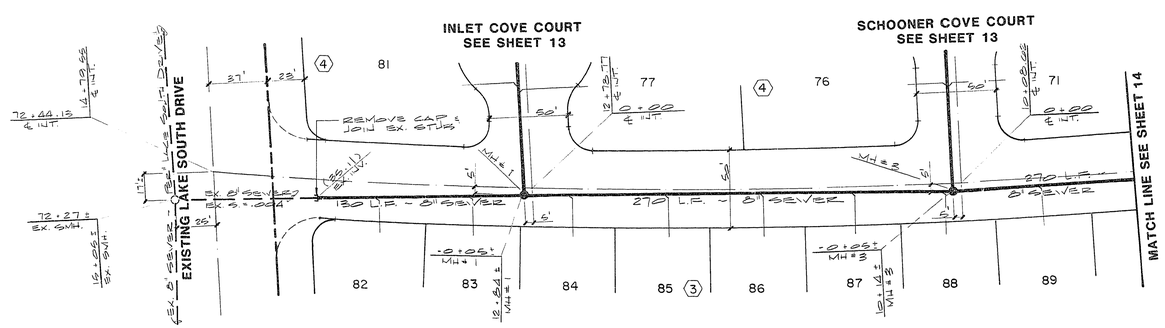

DONNEGAL BAY DRIVE

REV	DATE	BY	REVISION

ENGINEERS & SURVEYORS INCORPORATED
7022 W. CHARLESTON BLVD.
LAS VEGAS, NEVADA 89117
PHONE: 702 / 363-6415

SUBMITTED BY: PAUL E. ALLEGRETTI, P.E. 7/86

TITLE: SEWER PLAN & PROFILE (DONNEGAL BAY DRIVE)

PROJECT: BEACON POINT UNIT NO. 3

WO NO.	4045
BY	B.L.G.
DATE	7/86
SCALE	HORIZ - 1" = 40' VERT - 1" = 4'

SHEET 14 OF 16 SHEETS

W. A. Anton 9-15-86
C.L.V. SANITATION ENGINEER DATE

17-6-63 307Y-846-3