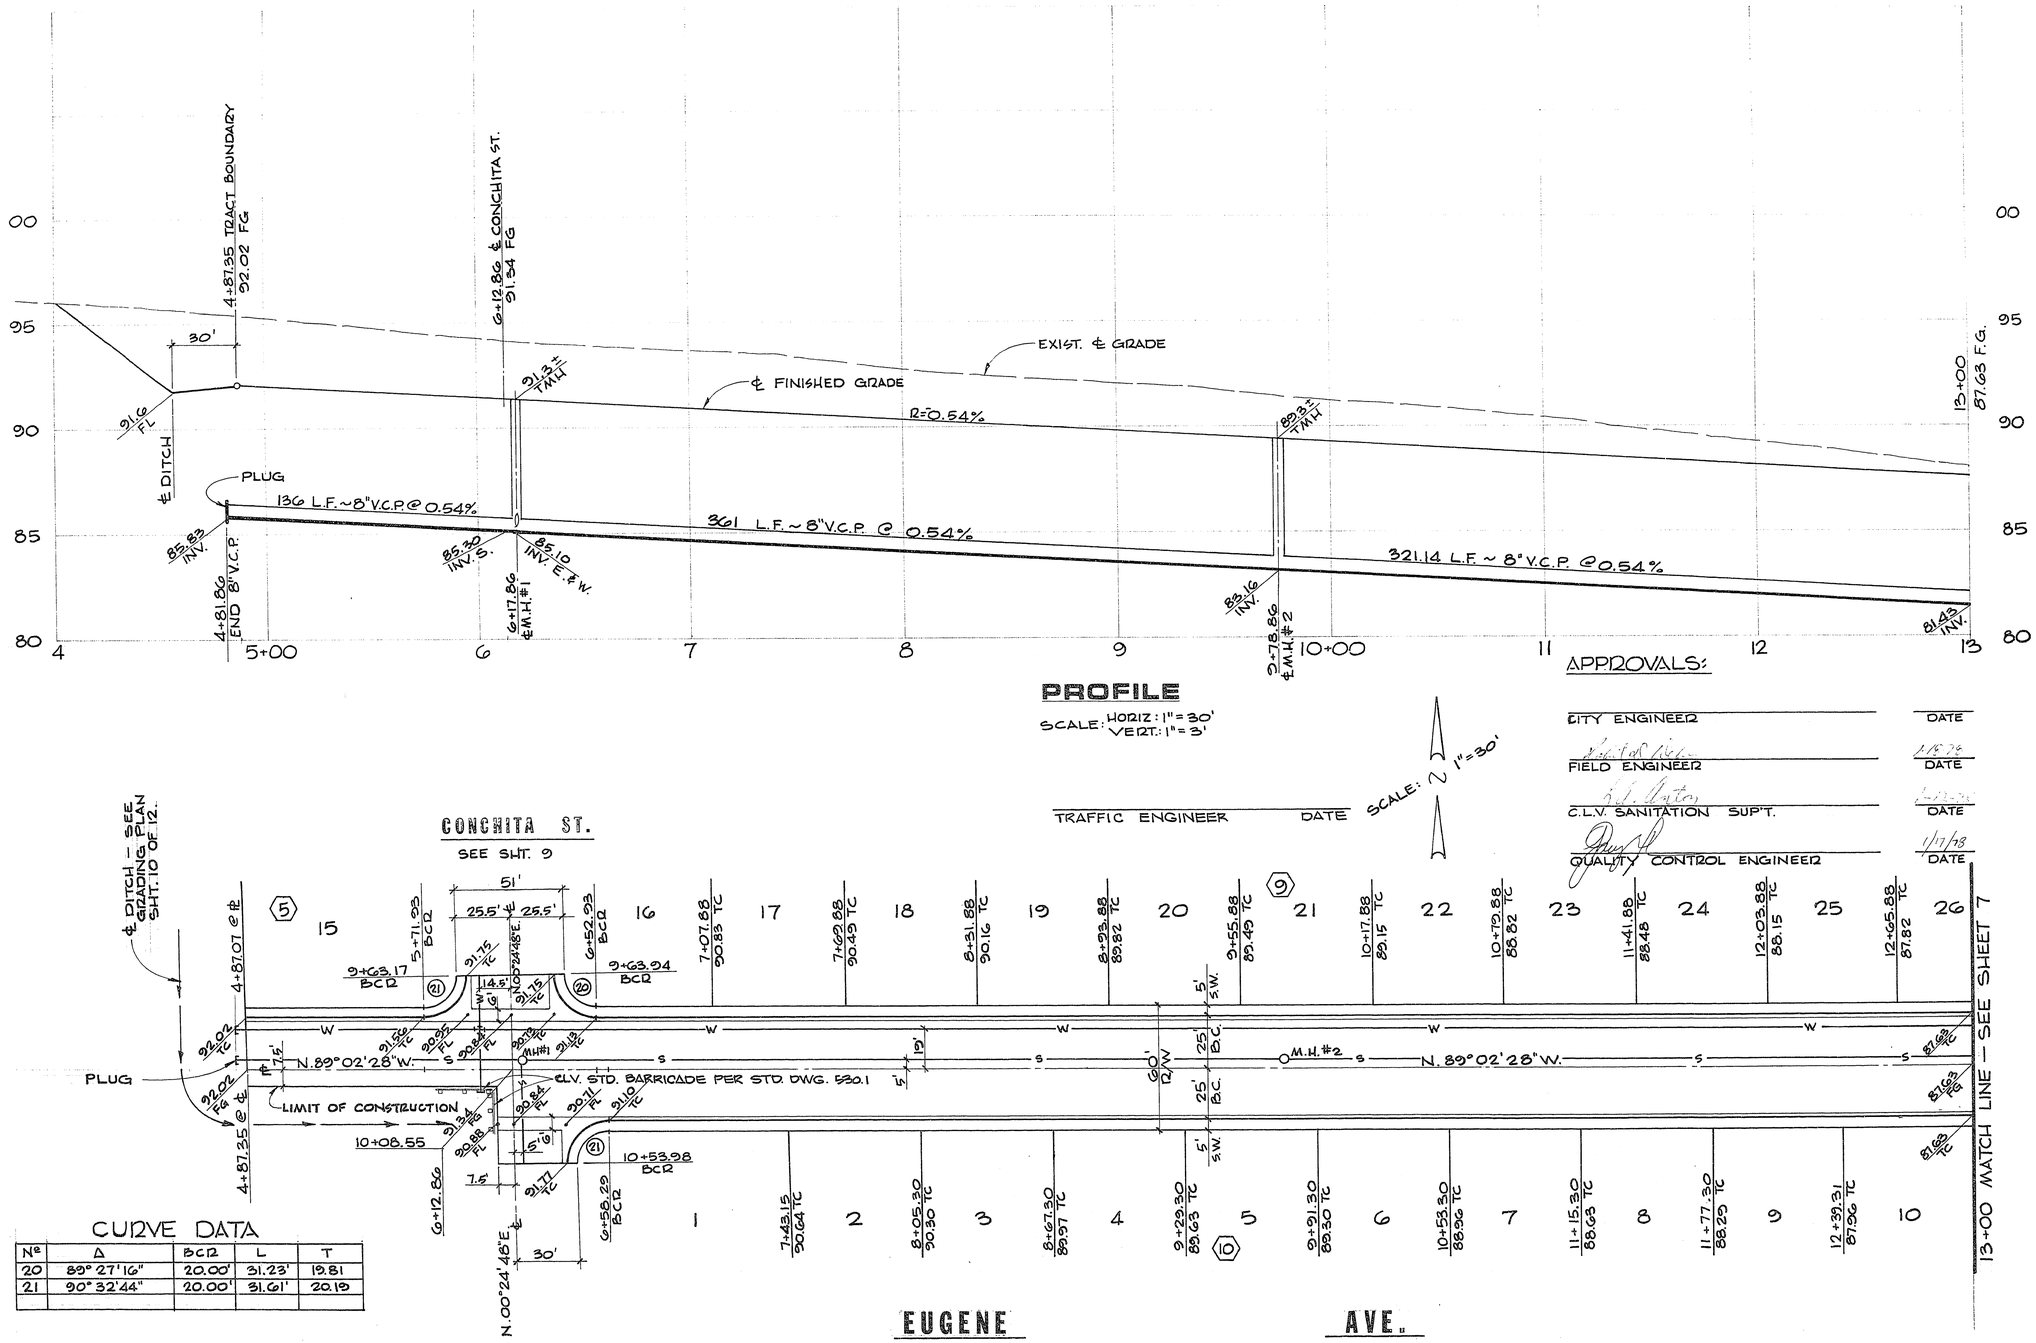
4+87.35 TRACT BOUNDARY
92.02 FG
30'
91.6 FL
℄ DITCH
PLUG
136 L.F. ~ 8" V.C.P. @ 0.54%
85.83 INV.
4+81.86 END 8" V.C.P.
6+12.86 ℄ CONCHITA ST.
91.34 FG
91.3± TMH
85.30 INV. S.
85.10 INV. E. & W.
6+17.86 ℄ M.H. #1
EXIST. ℄ GRADE
℄ FINISHED GRADE
R=0.54%
361 L.F. ~ 8" V.C.P. @ 0.54%
89.3± TMH
83.16 INV.
9+78.86 ℄ M.H. #2
321.14 L.F. ~ 8" V.C.P. @ 0.54%
13+00
87.63 F.G.
81.43 INV.
PROFILE
SCALE: HORIZ: 1" = 30'
VERT.: 1" = 3'
SCALE: 1" = 30'
CONCHITA ST.
SEE SHT. 9
℄ DITCH – SEE GRADING PLAN SHT. 10 OF 12.
51'
25.5'
25.5'
9+63.17 BCR
9+63.94 BCR
10+08.55
10+53.98 BCR
PLUG
LIMIT OF CONSTRUCTION
N. 89° 02' 28" W.
CLV. STD. BARRICADE PER STD. DWG. 530.1
M.H. #2
N. 00° 24' 48" E.
30'
13+00 MATCH LINE – SEE SHEET 7
EUGENE AVE.
CURVE DATA
№ | Δ | BCR | L | T
20 | 89° 27' 16" | 20.00' | 31.23' | 19.81
21 | 90° 32' 44" | 20.00' | 31.61' | 20.19
APPROVALS:
CITY ENGINEER DATE
FIELD ENGINEER DATE
C.L.V. SANITATION SUP'T. DATE
QUALITY CONTROL ENGINEER DATE
TRAFFIC ENGINEER DATE
RECOMMENDED
G. C. WALLACE
R.E. NO. DATE
REV DATE DESCRIPTION
G. C. WALLACE
Consulting Engineers, Inc.
1100 East Sahara Ave. • Las Vegas, Nevada 89104 • 732-3330
BECKER & SONS
CHARLESTON HEIGHTS — TRACT NO. 51-D
EUGENE AVE.
SHEET 6 OF 12 SHEETS
237.810
1/76 DIETERICH-POST 4328
1074-1040-51D