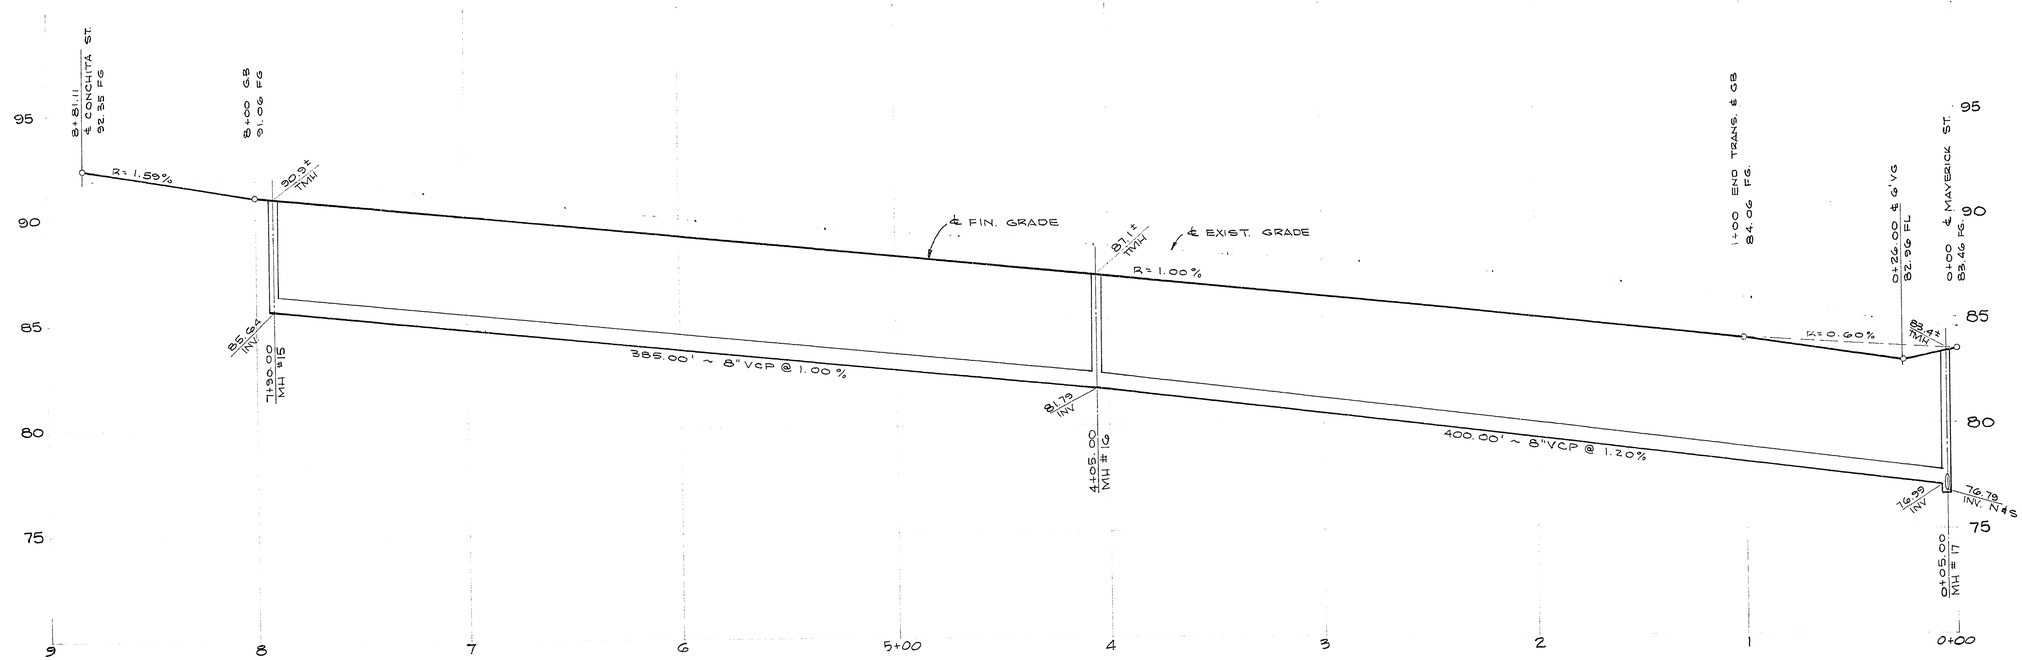

PROFILE

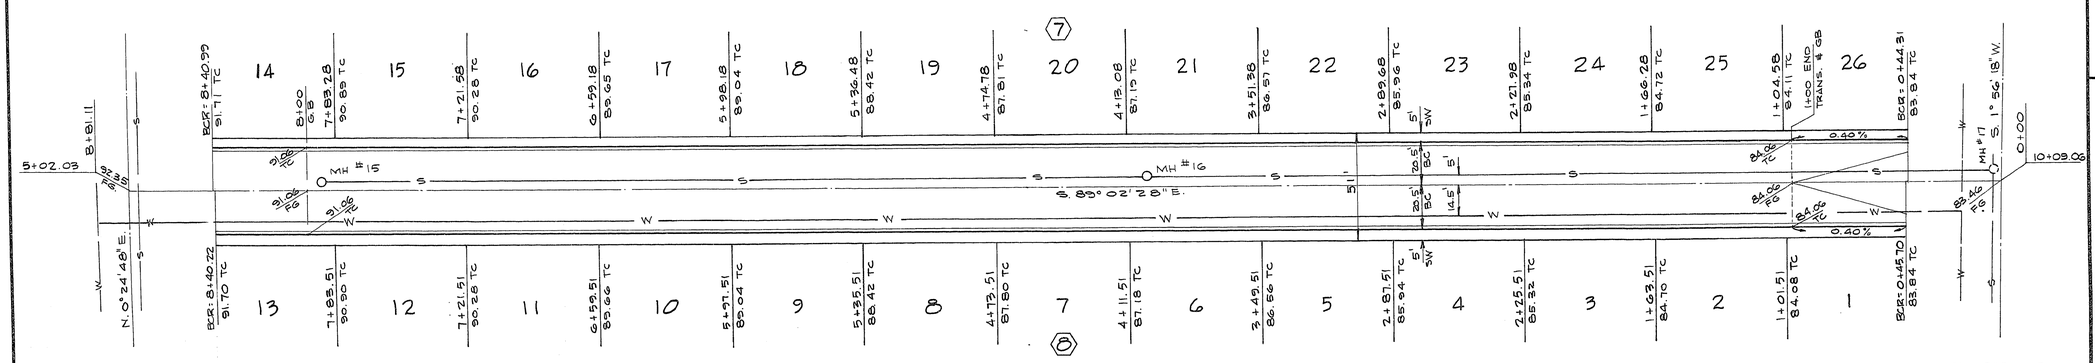

CONCHITA ST.
SEE SHEET 8

MAVERICK ST.
SEE SHEET 5

GUADALUPE AVE.

APPROVALS

CITY ENGINEER	8/8/77 DATE
FIELD ENGINEER	8-5-77 DATE
QUALITY CONTROL ENGINEER	8/3/77 DATE
C.L.V. SANITATION SUPT.	8-2-77 DATE

SCALE: HORIZ. 1" = 30 / VERT. 1" = 5'

RECOMMENDED
G. C. WALLACE

REV	DATE	DESCRIPTION

R.E. NO. DATE

G. C. WALLACE
Consulting Engineers, Inc.
1100 East Sahara Ave. • Las Vegas, Nevada 89104 • 732-3330

BECKER & SONS
CHARLESTON HEIGHTS — TRACT NO. 51-C
GUADALUPE AVE.

SHEET 6 OF 10 SHEETS

287.51C

1/76 DIETERICH-POST 41028

1074 · 1040 · 51C