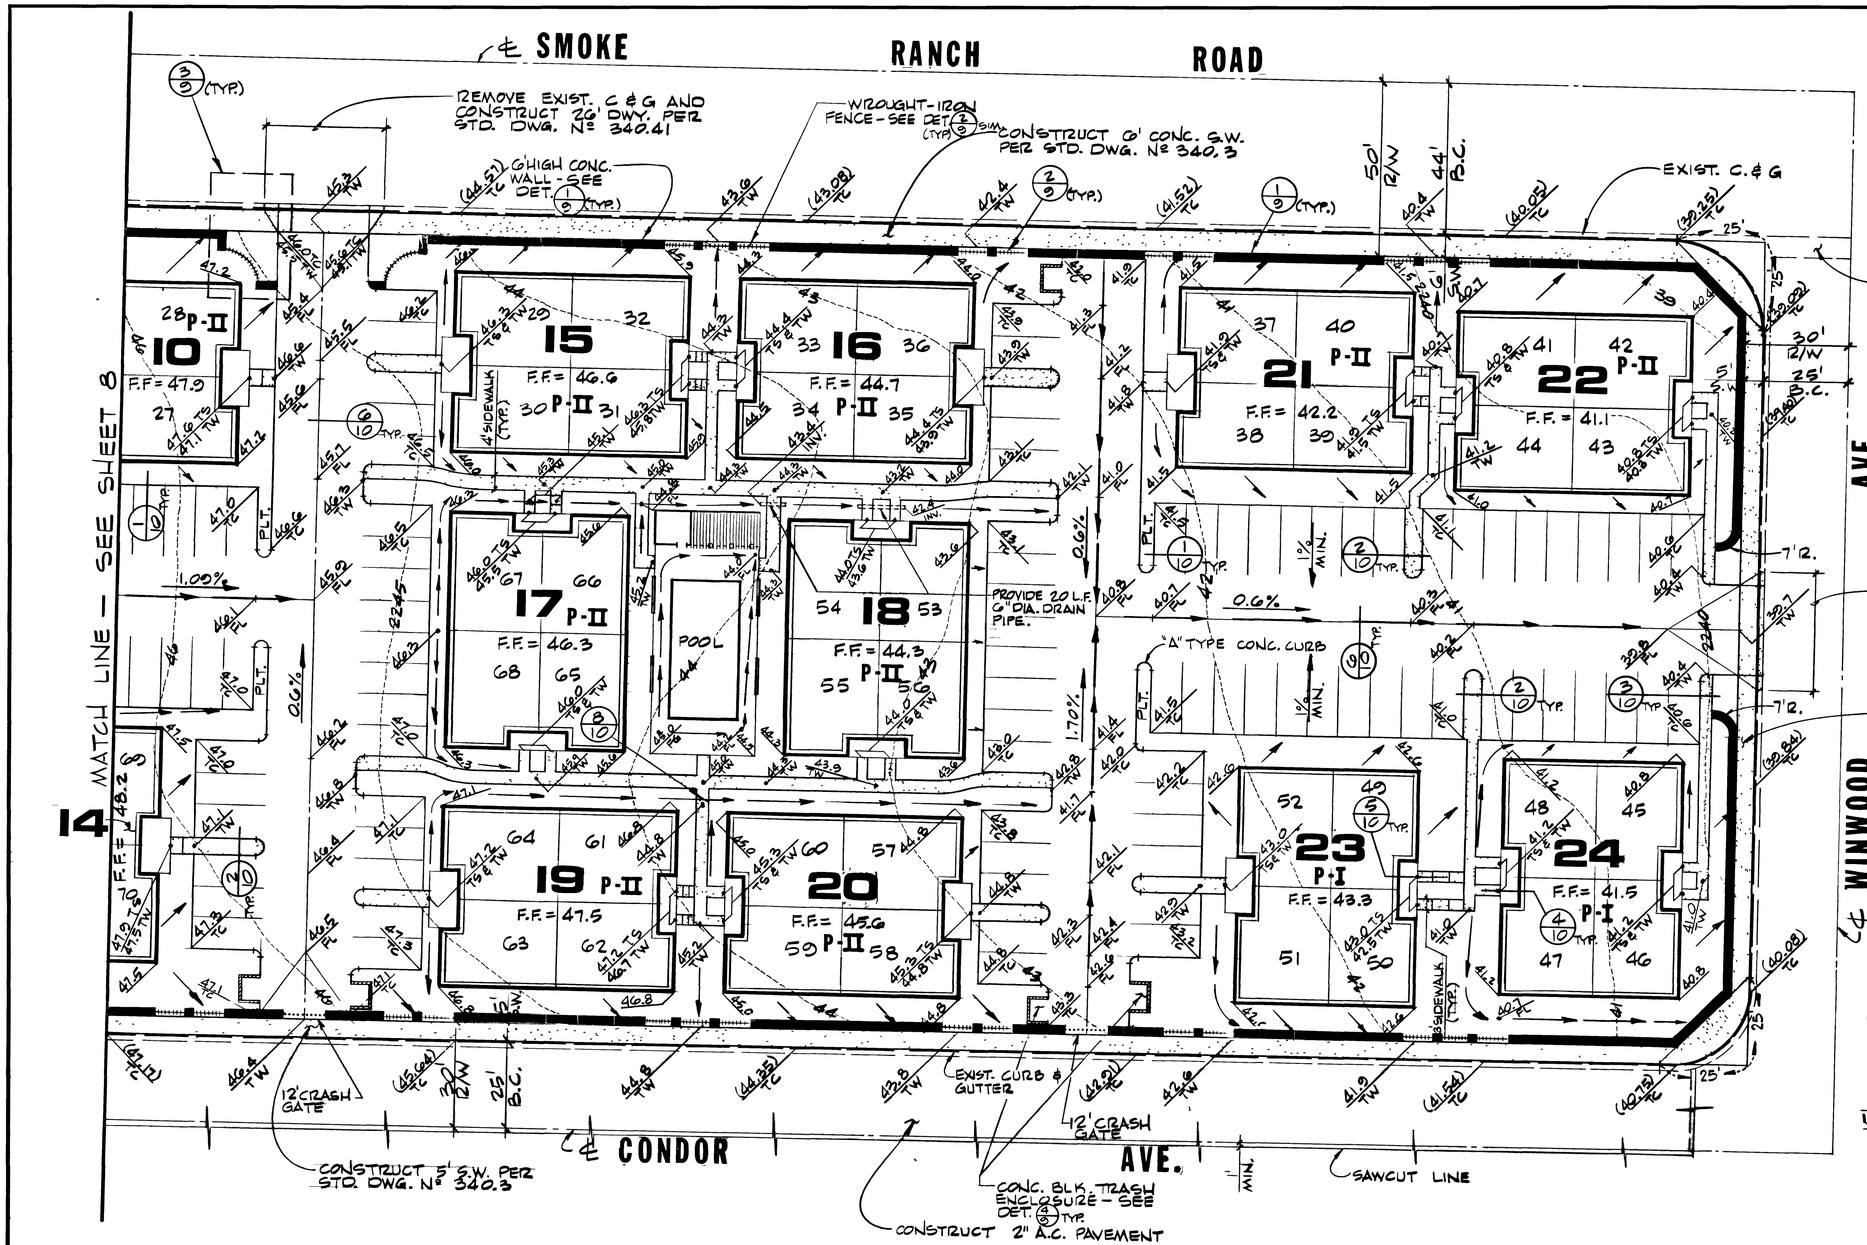

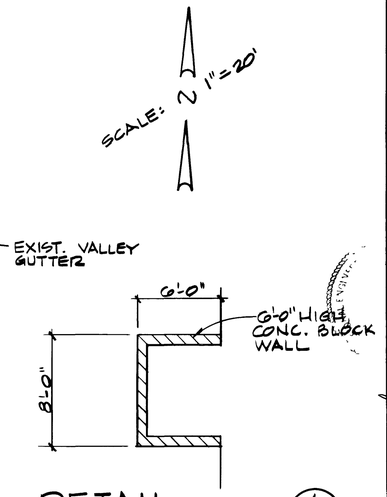

DETAIL 4/9

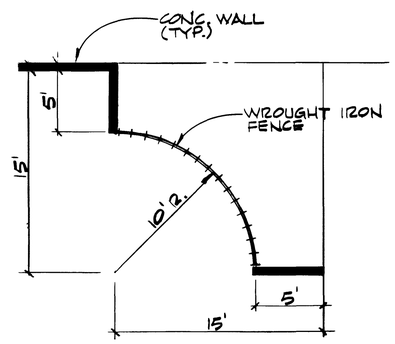

DETAIL 3/9

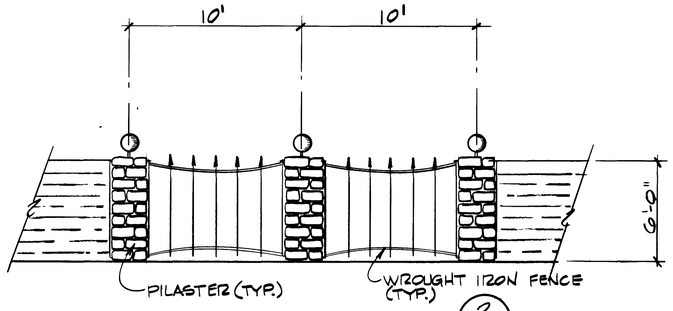

DETAIL 2/9

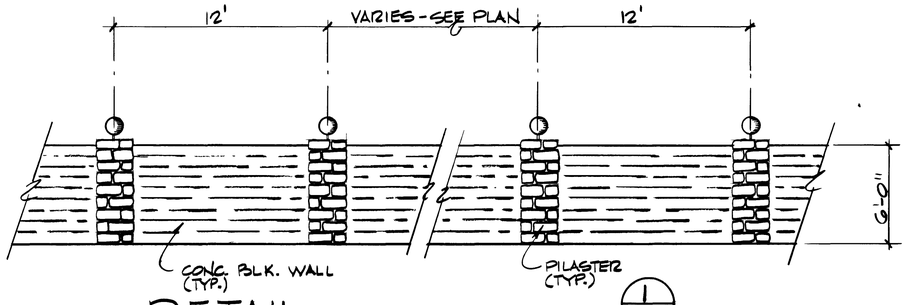

DETAIL 1/9

APPROVALS:

C.L.V. TRAFFIC ENGINEER — DATE 7-26-78

C.L.V. ENGINEER — DATE 7/27/78

C.L.V. FIELD OPERATIONS ENGINEER — DATE 7-27-78

C.L.V. QUALITY CONTROL ENGINEER — DATE 7-26-78

REV	DATE	DESCRIPTION

RECOMMENDED: G. C. WALLACE — R.E. No. 3794 — DATE 7/26/78

G. C. WALLACE
Consulting Engineers, Inc.
1100 East Sahara Ave. • Las Vegas, Nevada 89104 • 732-3330

BECKER DEVELOPMENT CO.
CHARLESTON HEIGHTS — TRACT NO. 50-E3
GRADING PLAN II

SHEET 9 OF 11 SHEETS

301.017

10/77 DIETERICH POST 21120 003 FILM

3604

1074-1076-50E-3

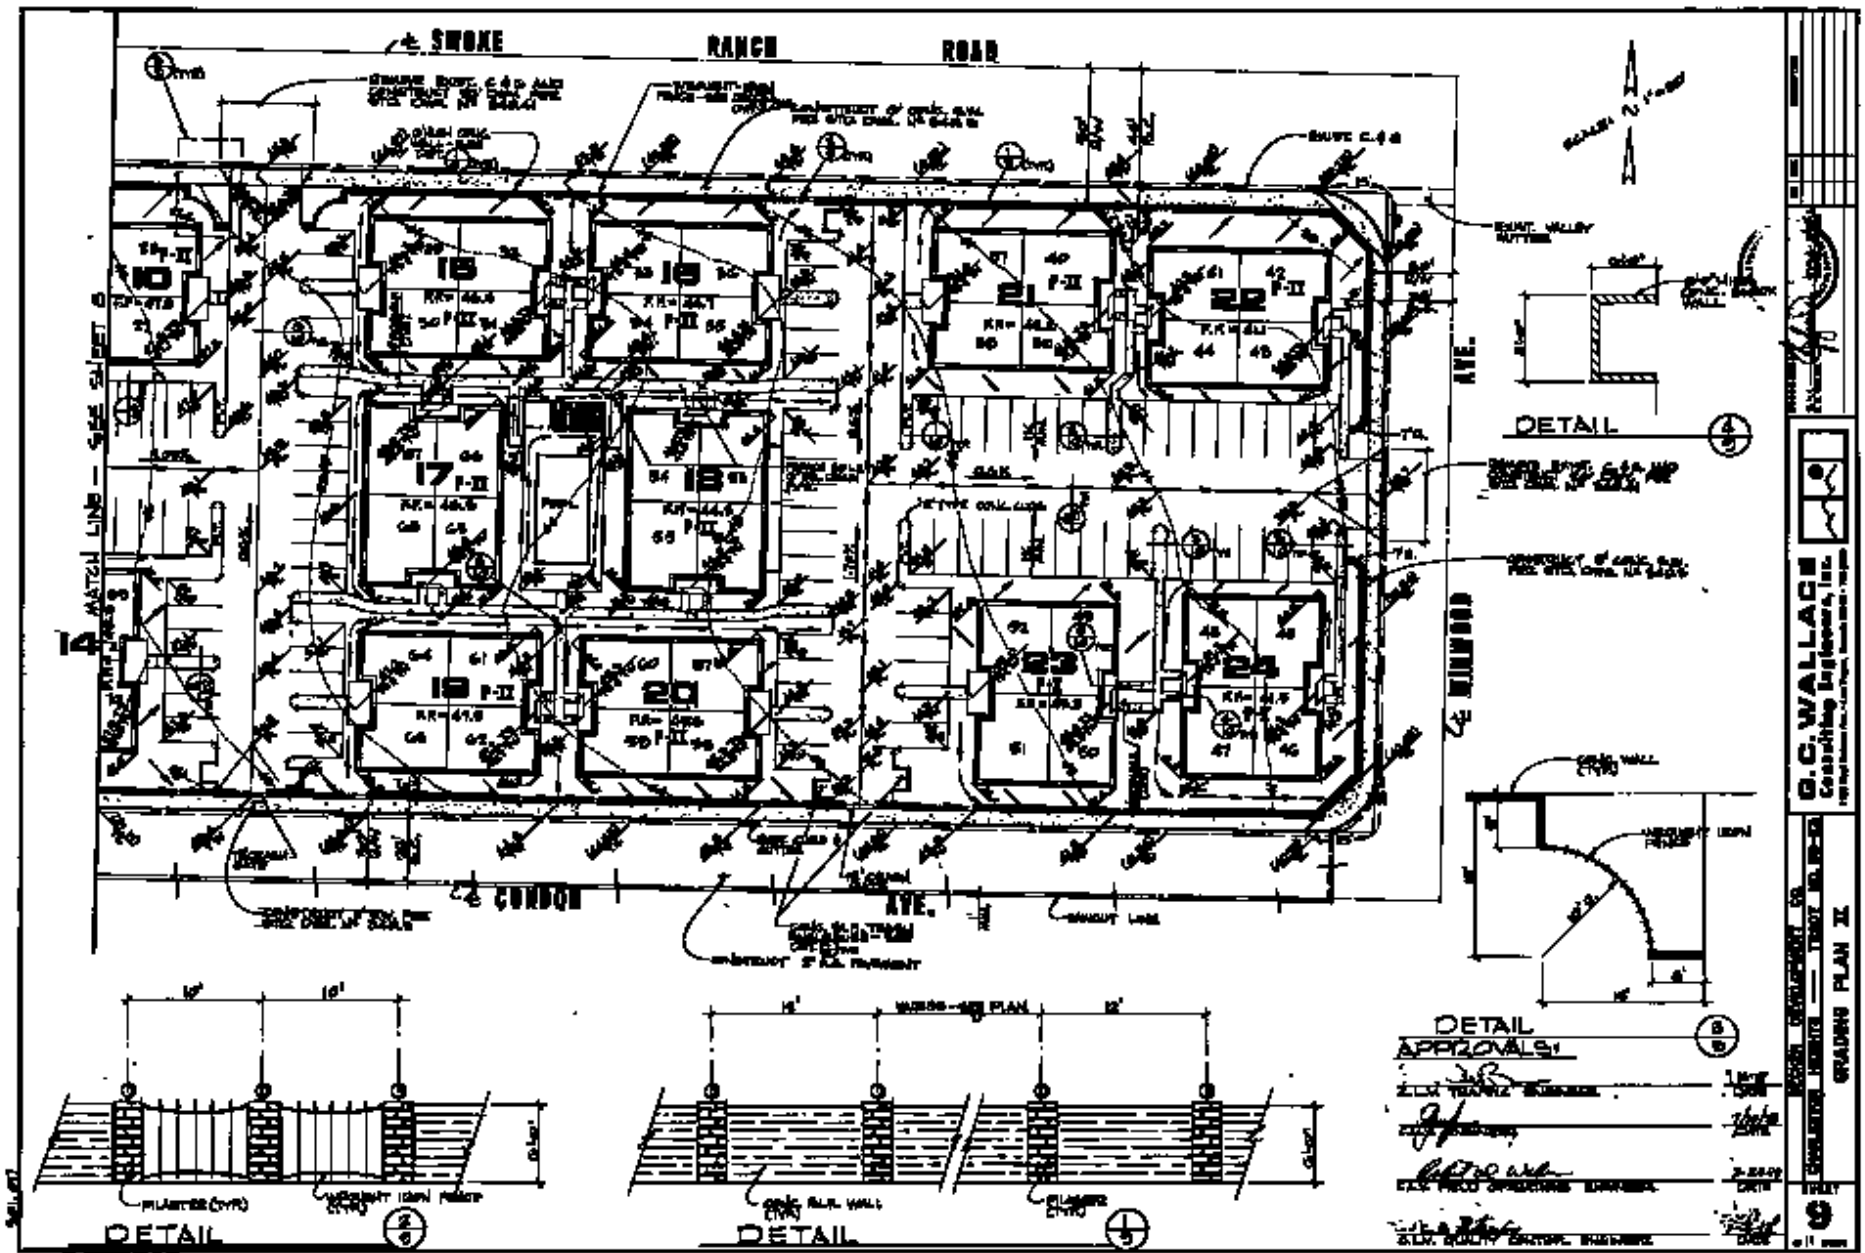
SMOKE RANCH ROAD
CORDOR AVE.
WINWOOD AVE.
MATCH LINE — SEE SHEET 8
14
10
15
16
17
18
19
20
21
22
23
24
DETAIL
DETAIL
DETAIL
DETAIL
APPROVALS:
G. C. WALLACE
Consulting Engineers, Inc.
GRADING PLAN II
9