


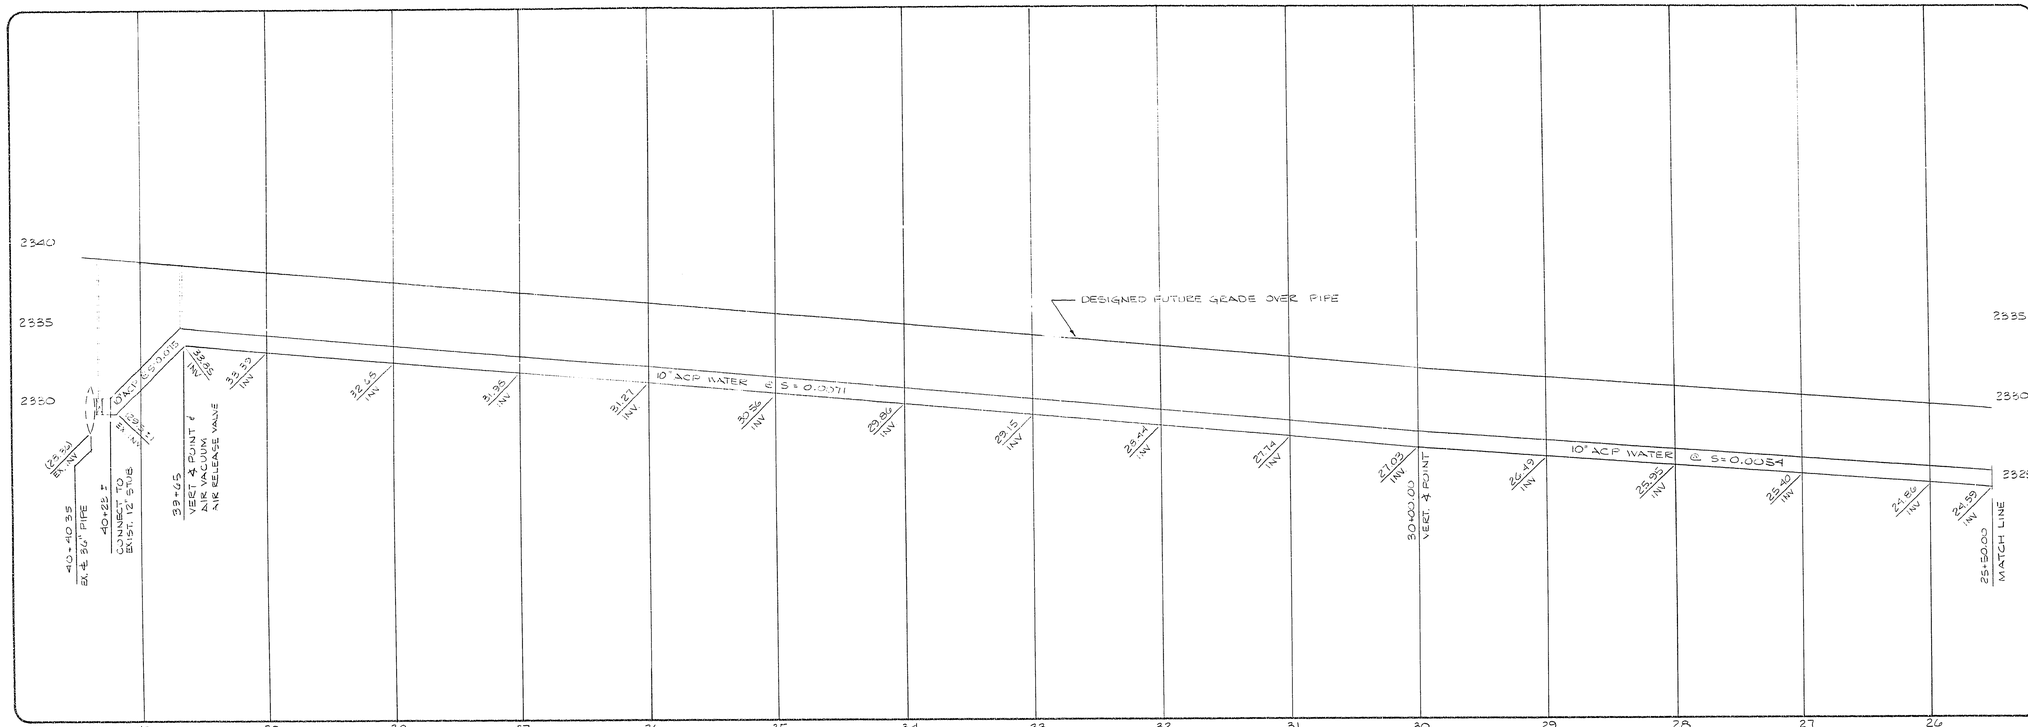


APPROVED FOR CONSTRUCTION:

L.V.V.W.D. Date 8/24/88

REGISTERED PROFESSIONAL ENGINEER STATE OF NEVADA No. 7826 RICHARD W. SAYS CIVIL 4/4/88

**PLASTER DEVELOPMENT**

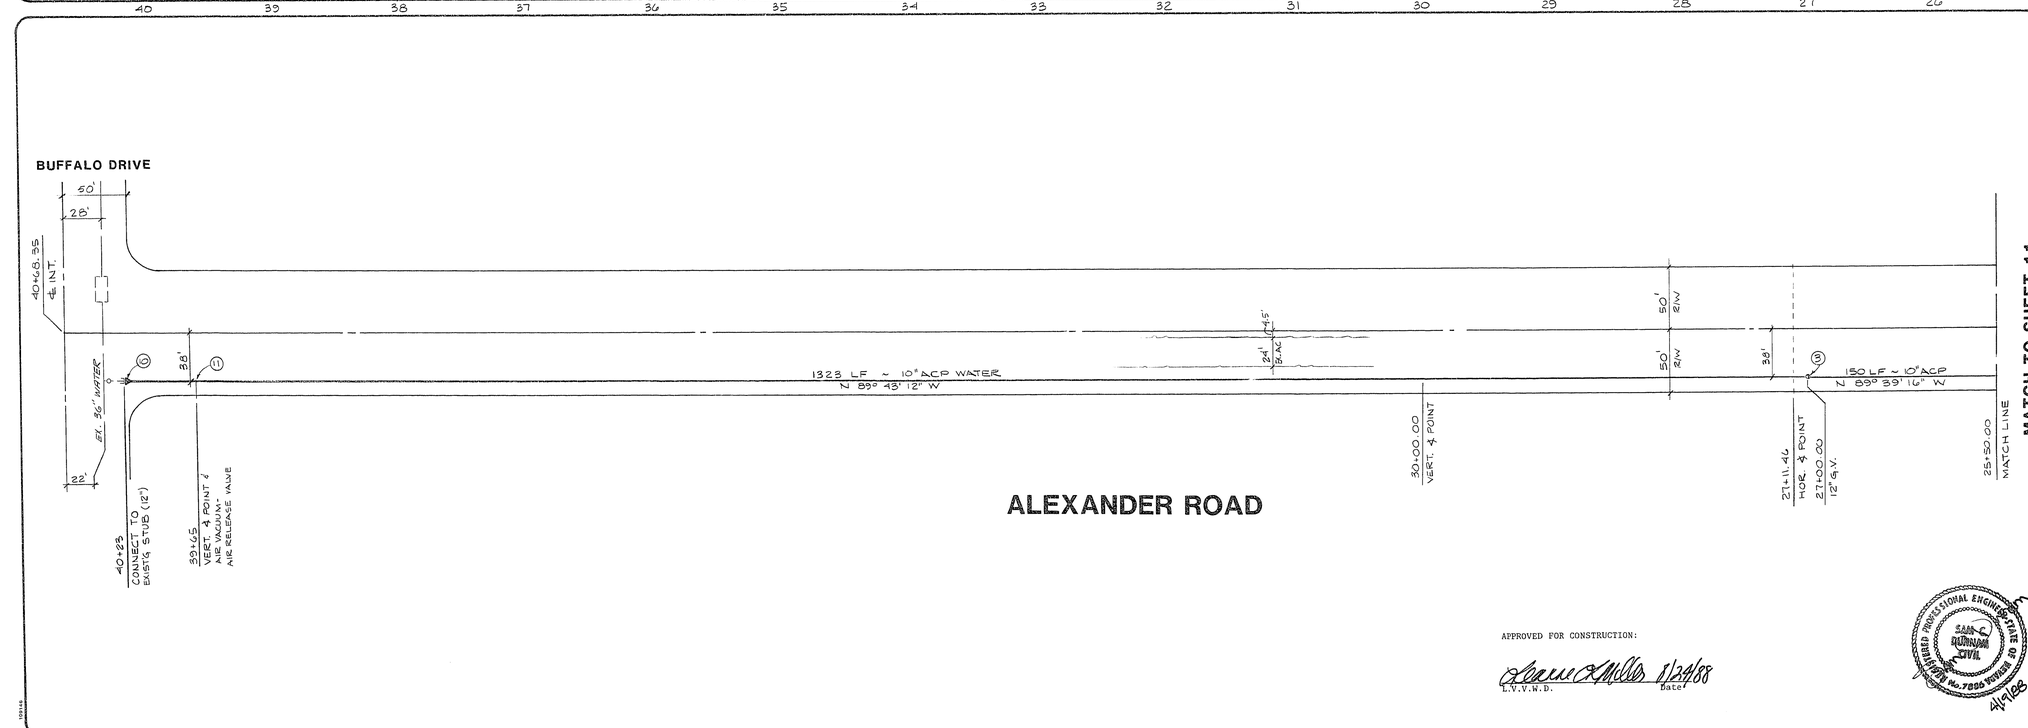**LAS VEGAS, NEVADA**

vhn nevada

CONSULTING ENGINEERS — PLANNERS
2300 PASEO DEL PRADO BUILDING A SUITE 100
LAS VEGAS, NEVADA 89102 PHONE (702) 873-7550

| REV. | DATE | BY | REVISION |
|---|---|---|---|

TITLE **OFF-SITE WATER PLAN & PROFILE**
**ALEXANDER ROAD**

PROJECT **CHARLESTON HEIGHTS TRACT 63**
**UNIT 1**

| | |
|---|---|
| WO NO. | 3179-1 |
| BY | RPF |
| DATE | APR 88 |
| SCALE | HOR. 1" = 50' VERT. 1" = 4' |

SHEET **12** OF **13** SHEETS

5679-1040-63-1