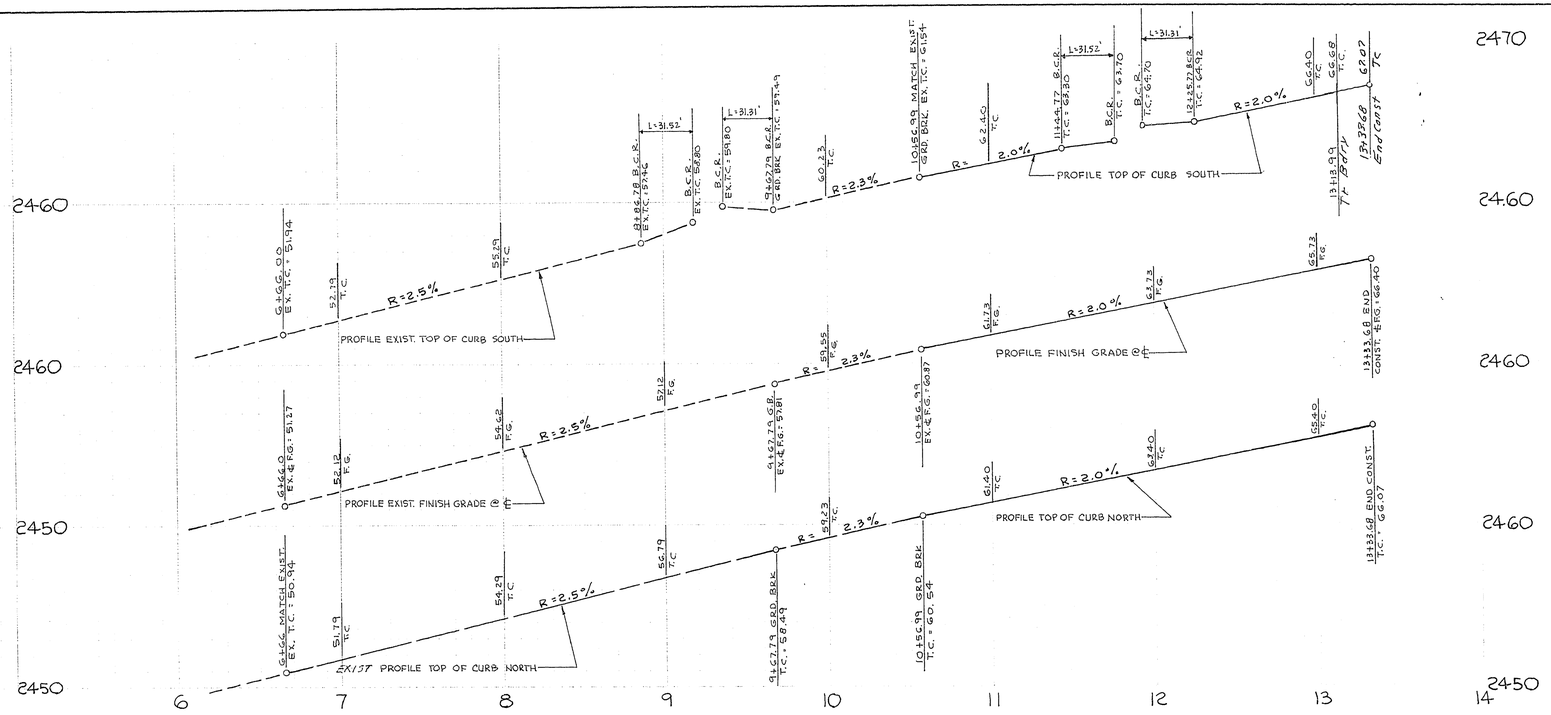

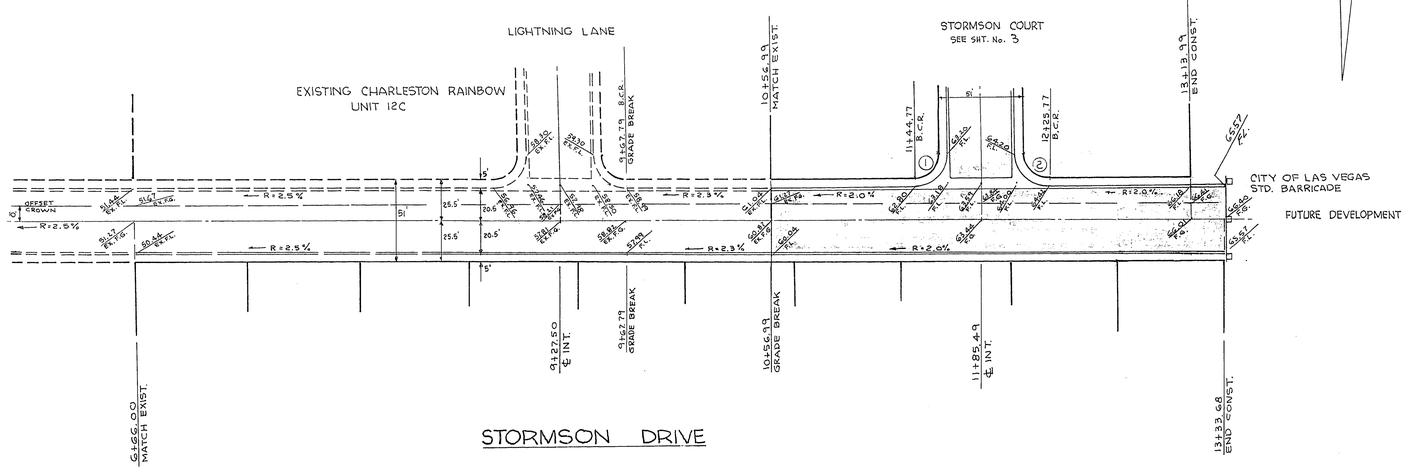

STORMSON DRIVE

APPROVED BY

LAS VEGAS CITY ENGINEER — DATE 1/29/76

LAS VEGAS FIELD ENGINEER — DATE

CHARLEY R. JOHNSON R.P.E.
NEVADA CERTIFICATE No. 3005
1-26-76 DATE

BACK OF CURB CURVE DATA

NO.	Δ	R	L	T
1	90° 18' 20"	20'	31.52'	20.11'
2	89° 41' 40"	20'	31.31'	19.89'

CONSULTING ENGINEERS • PLANNERS
2209 PARADISE ROAD, LAS VEGAS, NEVADA 89109
(702) 735-0227

CHARLESTON RAINBOW UNIT 12E STREET IMPROVEMENT PLAN STORMSON DRIVE

SCALE:	WO. NO. 1066-12E	DATE 1-26-76	SHEET	OF
HORIZ: 1" = 40'	DES.	REV.	2	7
VERT: 1" = 4'	CHK.	REV.		

107 y-1055-12E