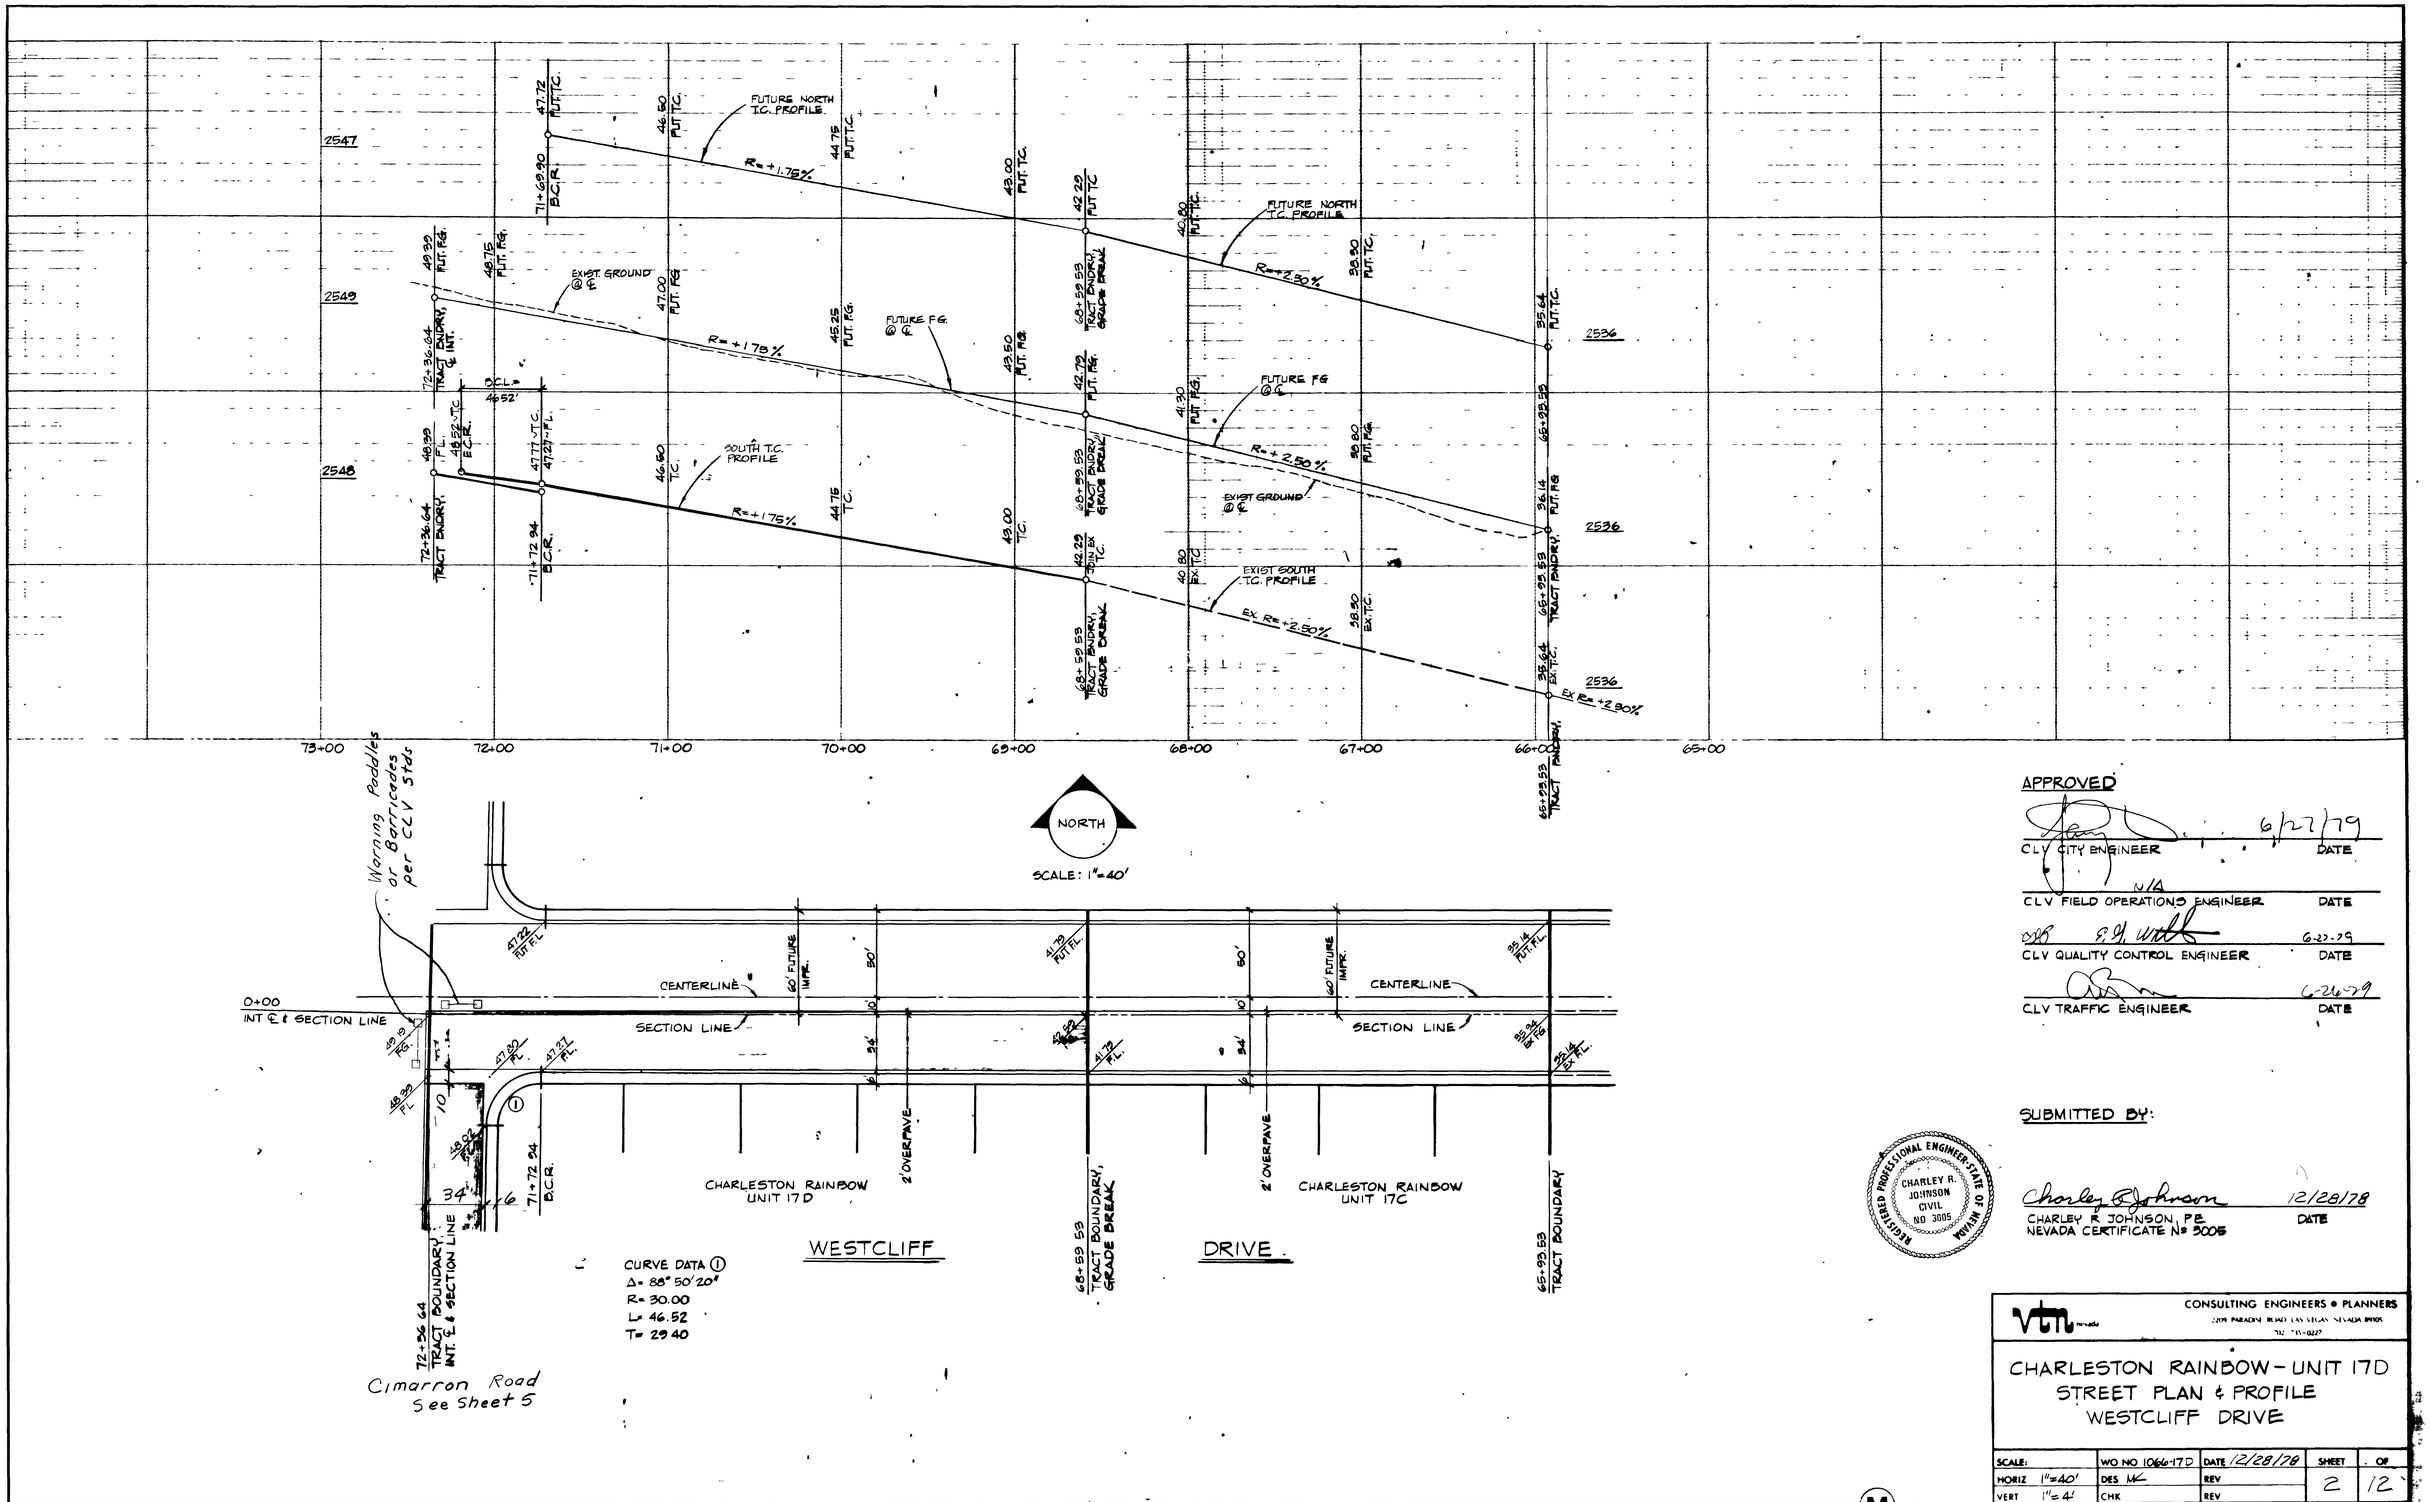

APPROVED

6/27/79
CLV CITY ENGINEER — DATE

N/A
CLV FIELD OPERATIONS ENGINEER — DATE

6-27-79
CLV QUALITY CONTROL ENGINEER — DATE

6-26-79
CLV TRAFFIC ENGINEER — DATE

SUBMITTED BY:

Charley R. Johnson — 12/28/78
CHARLEY R. JOHNSON, P.E. — DATE
NEVADA CERTIFICATE No. 3005

REGISTERED PROFESSIONAL ENGINEER · STATE OF NEVADA · CHARLEY R. JOHNSON · CIVIL · NO 3005

CONSULTING ENGINEERS • PLANNERS
2209 PARADISE ROAD · LAS VEGAS, NEVADA 89105
702 · 735-0227

CHARLESTON RAINBOW - UNIT 17D
STREET PLAN & PROFILE
WESTCLIFF DRIVE

SCALE:	WO NO 1066-17D	DATE 12/28/78	SHEET	OF
HORIZ 1"=40'	DES MK	REV	2	12
VERT 1"=4'	CHK	REV		

JUN 2 3 1995

107Y-1055-17D

~~107y-1055-17D~~

3789

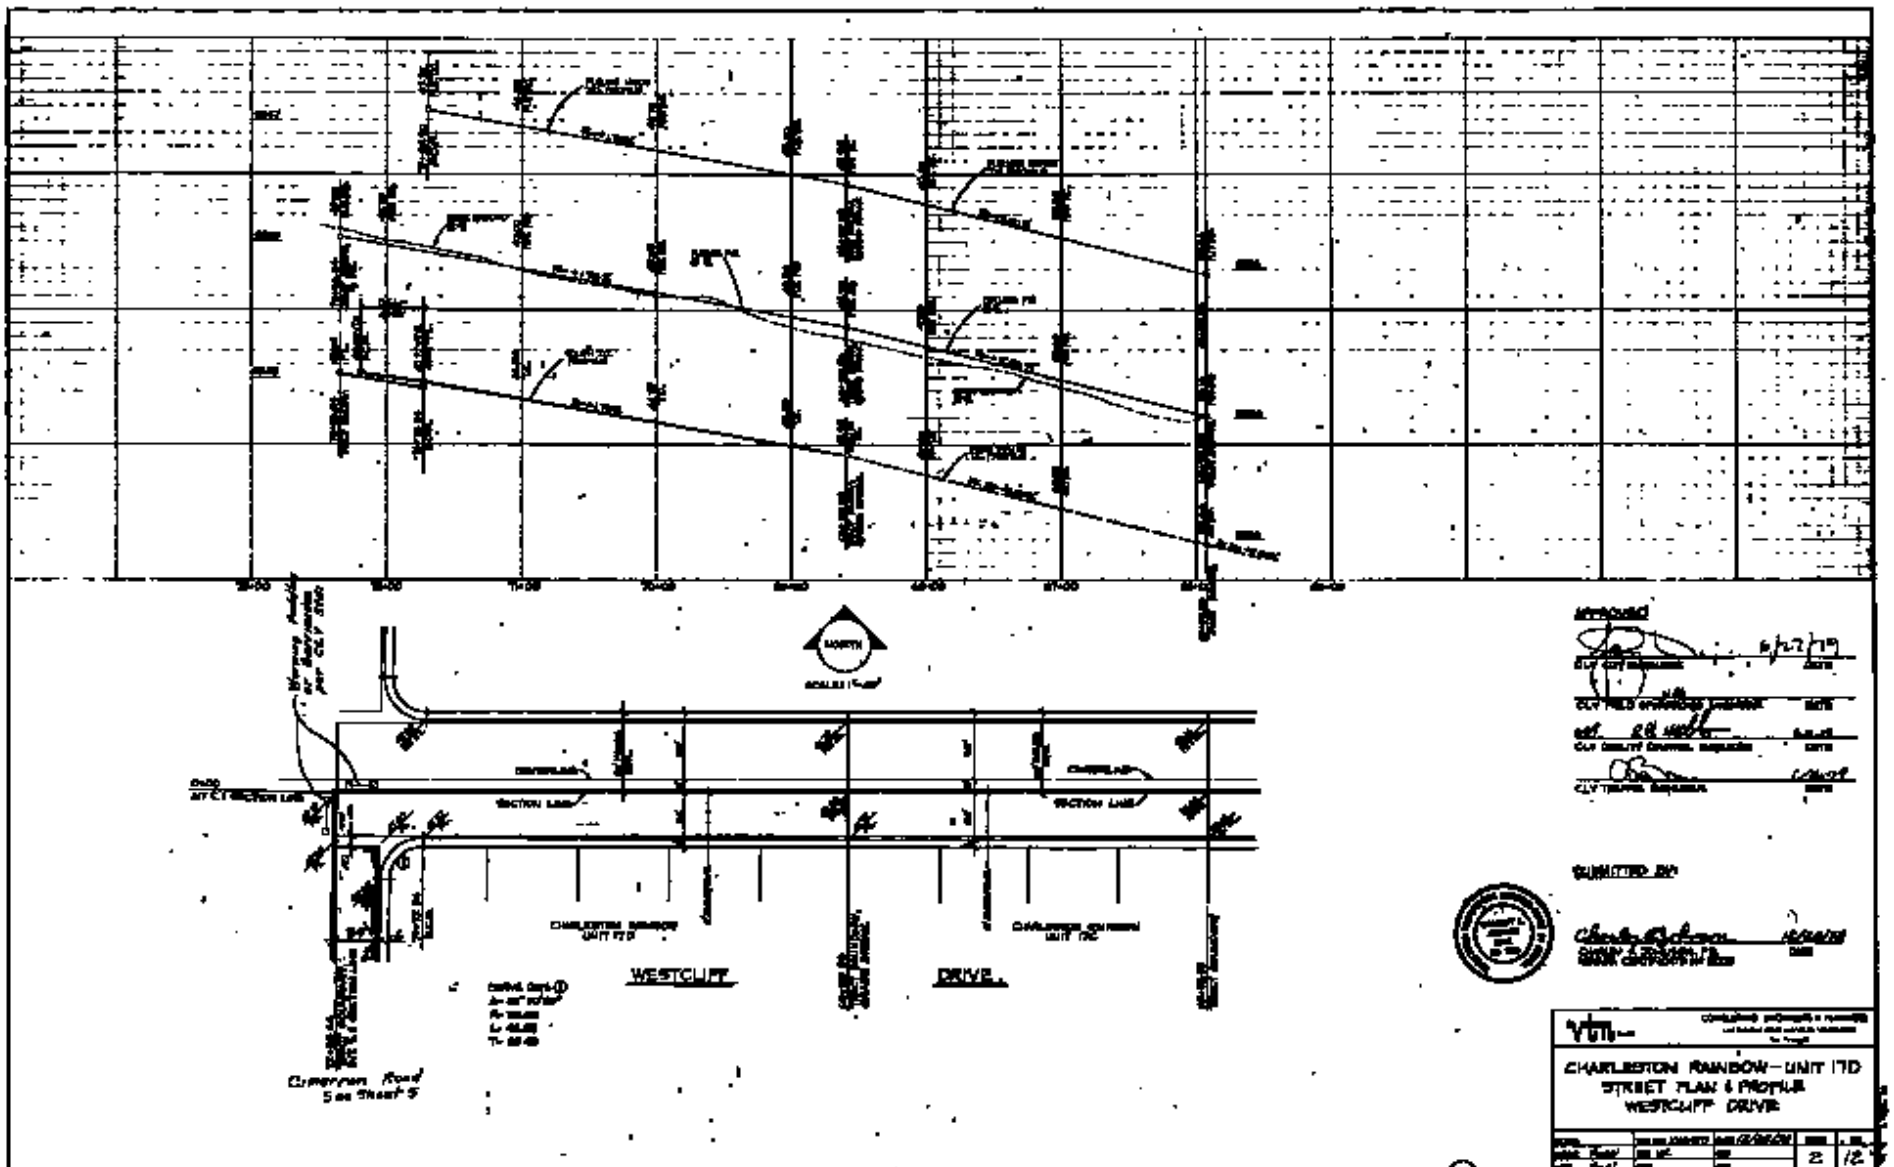
NORTH
WESTCLIFF
DRIVE
CHARLESTON RAINBOW UNIT 17D
CHARLESTON RAINBOW UNIT 17C
SECTION LINE
CHANNEL
Cameron Road
See Sheet 5
APPROVED
CITY ENGINEER
CITY FIELD ENGINEERING ENGINEER
CITY DRAINAGE ENGINEER
CITY TRAFFIC ENGINEER
SUBMITTED BY
CHARLESTON RAINBOW – UNIT 17D
STREET PLAN & PROFILE
WESTCLIFF DRIVE
2
12