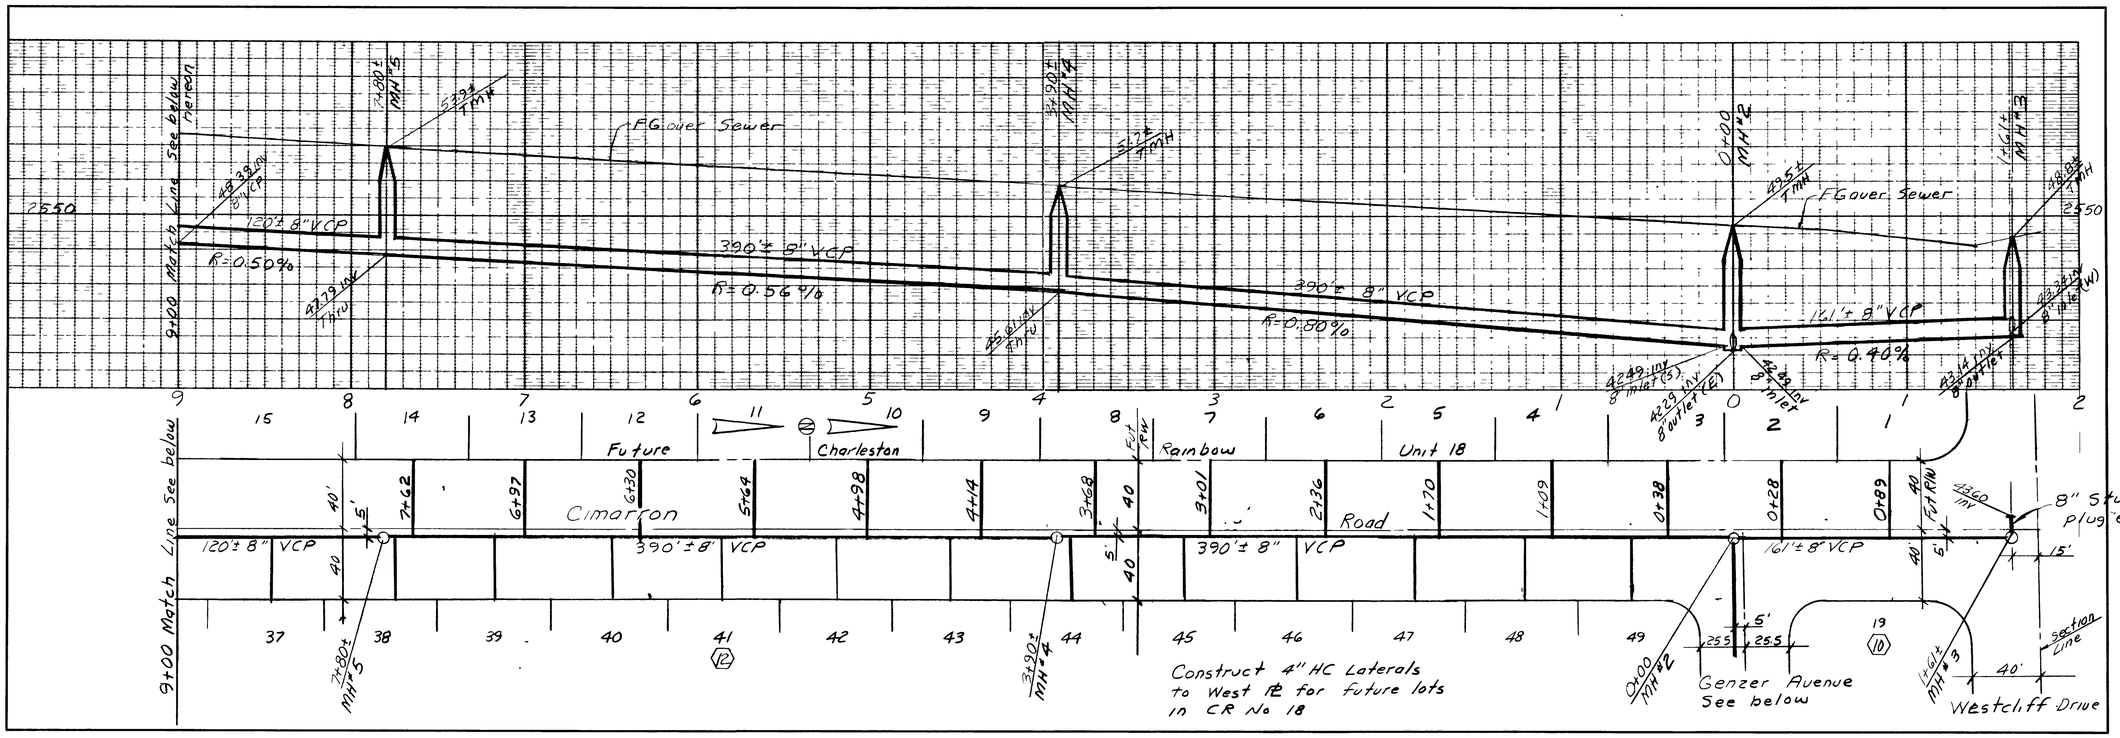

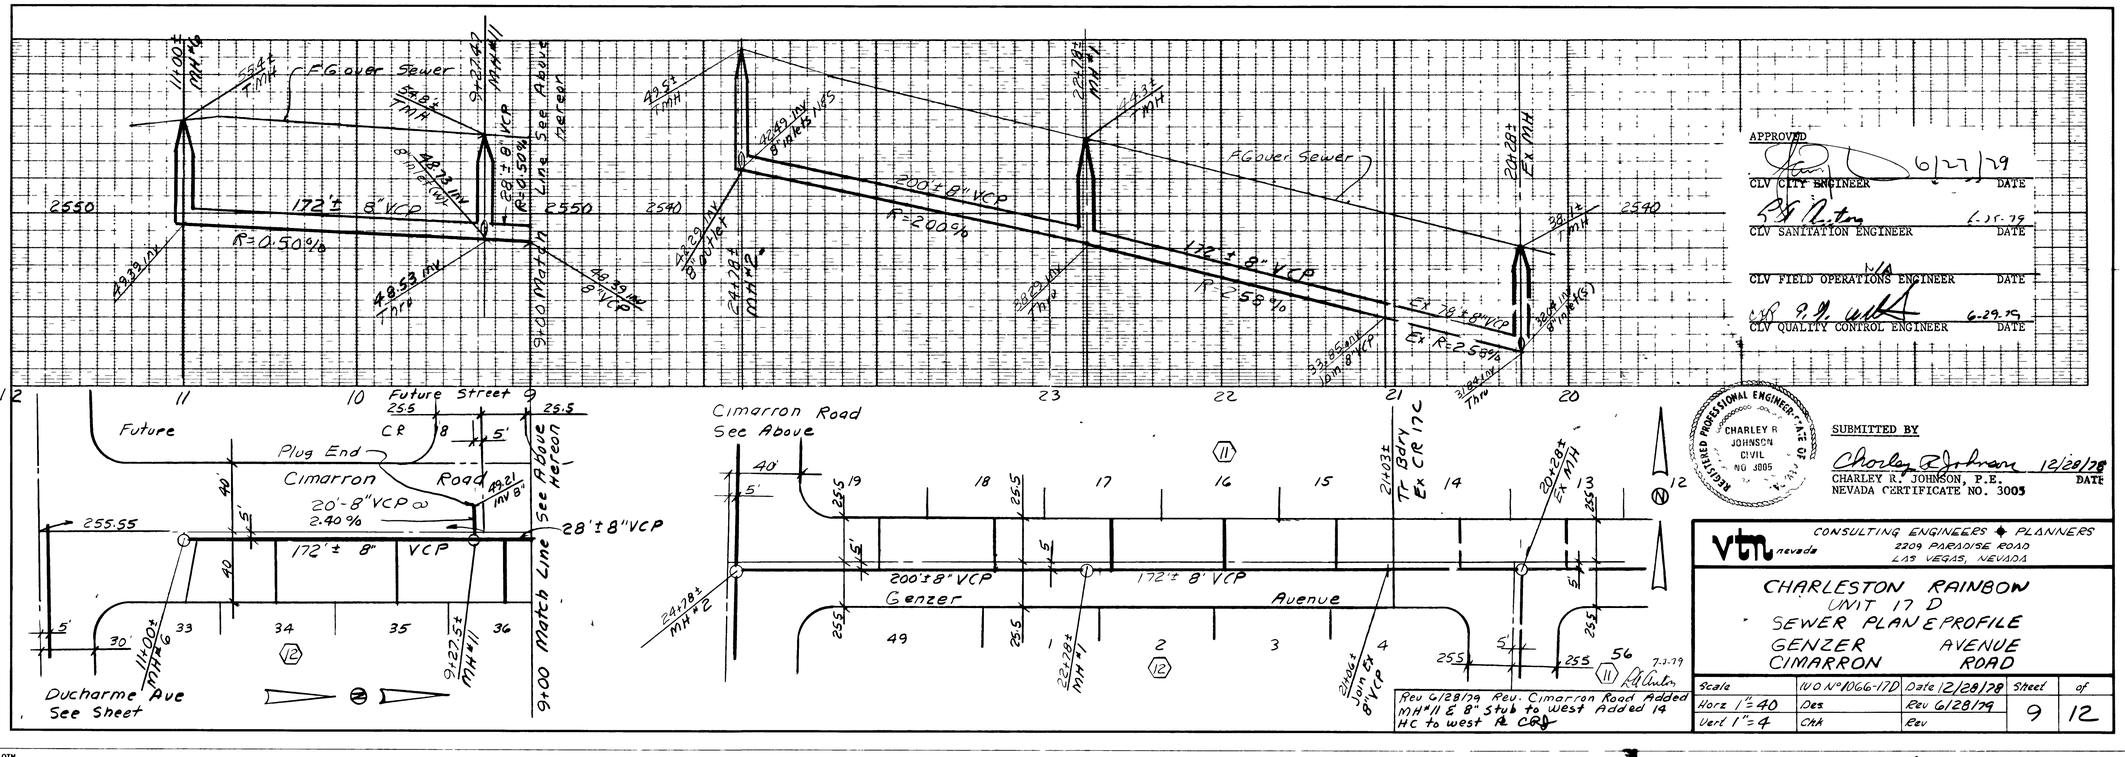

APPROVED

CLV CITY ENGINEER — DATE 6/27/79

CLV SANITATION ENGINEER — DATE 6-25-79

CLV FIELD OPERATIONS ENGINEER — DATE

CLV QUALITY CONTROL ENGINEER — DATE 6-29-79

REGISTERED PROFESSIONAL ENGINEER — CHARLEY R. JOHNSON — CIVIL — NO. 3005 — STATE OF NEVADA

SUBMITTED BY

Charley R. Johnson 12/28/78

CHARLEY R. JOHNSON, P.E. — DATE

NEVADA CERTIFICATE NO. 3005

vtn nevada — CONSULTING ENGINEERS ◆ PLANNERS — 2209 PARADISE ROAD — LAS VEGAS, NEVADA

CHARLESTON RAINBOW
UNIT 17 D
SEWER PLAN & PROFILE
GENZER AVENUE
CIMARRON ROAD

Rev 6/28/79 Rev. Cimarron Road Added MH #11 & 8" Stub to west Added 14 HC to west R/W CRD

Scale	W.O. No. 1066-17D	Date 12/28/78	Sheet	of
Horz 1"=40	Des.	Rev 6/28/79	9	12
Vert 1"=4	Chk	Rev		

DIETZGEN 135 IMPERIAL CLOTH

3182

307 Y-1055-17D

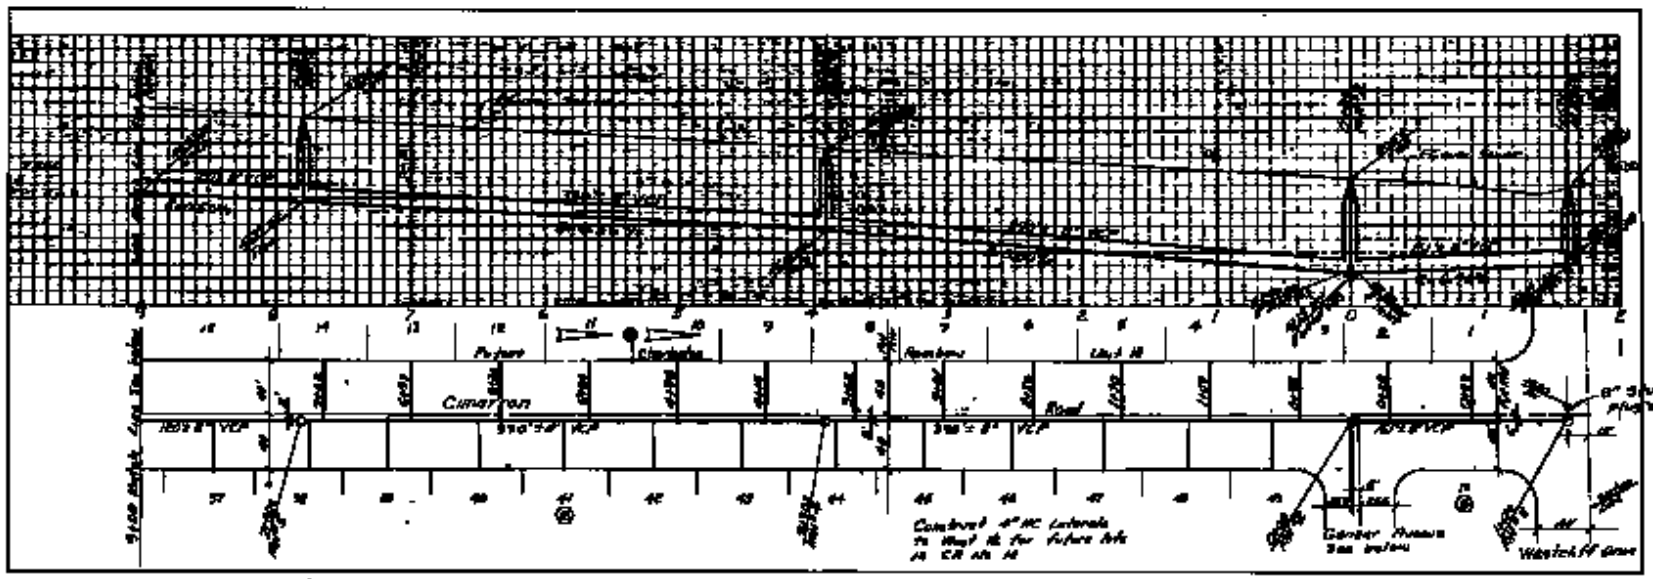

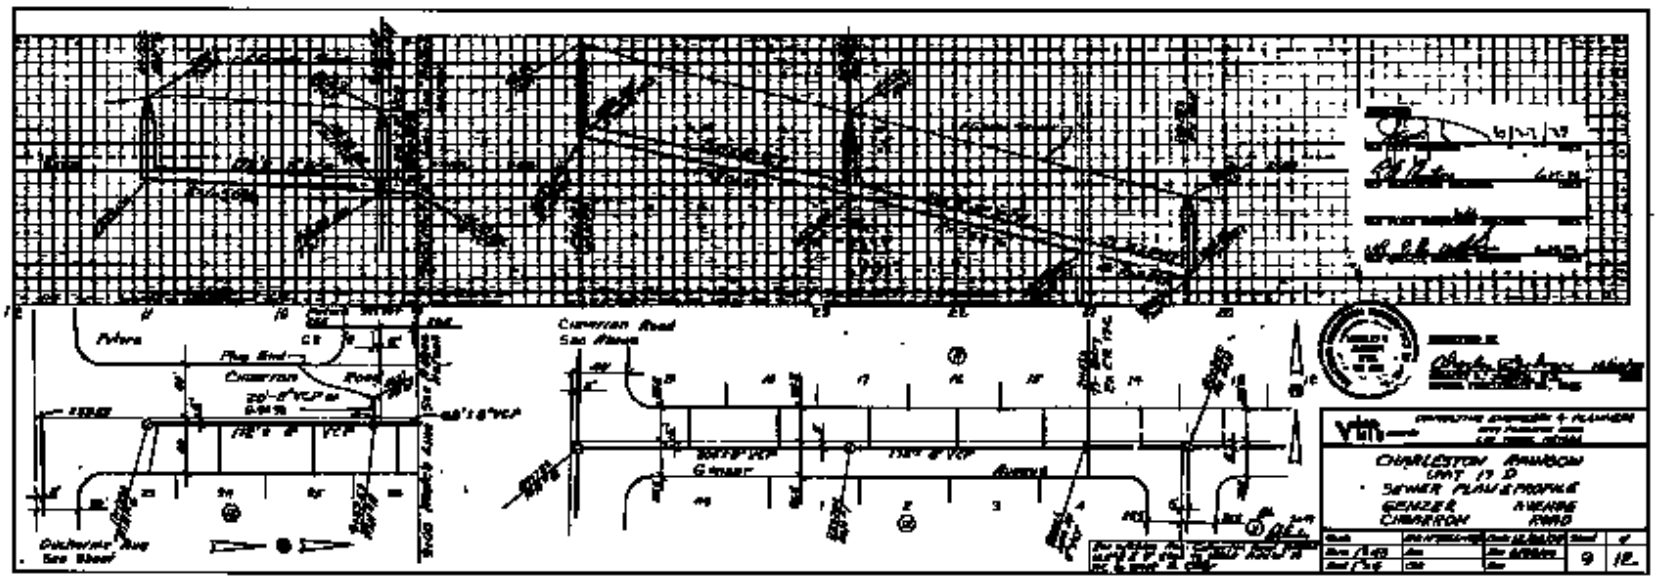

CHARLESTON RANCHO
UNIT 17 D
SEWER PLAN & PROFILE
CENTER AVENUE
CIMARRON ROAD

9 | 18