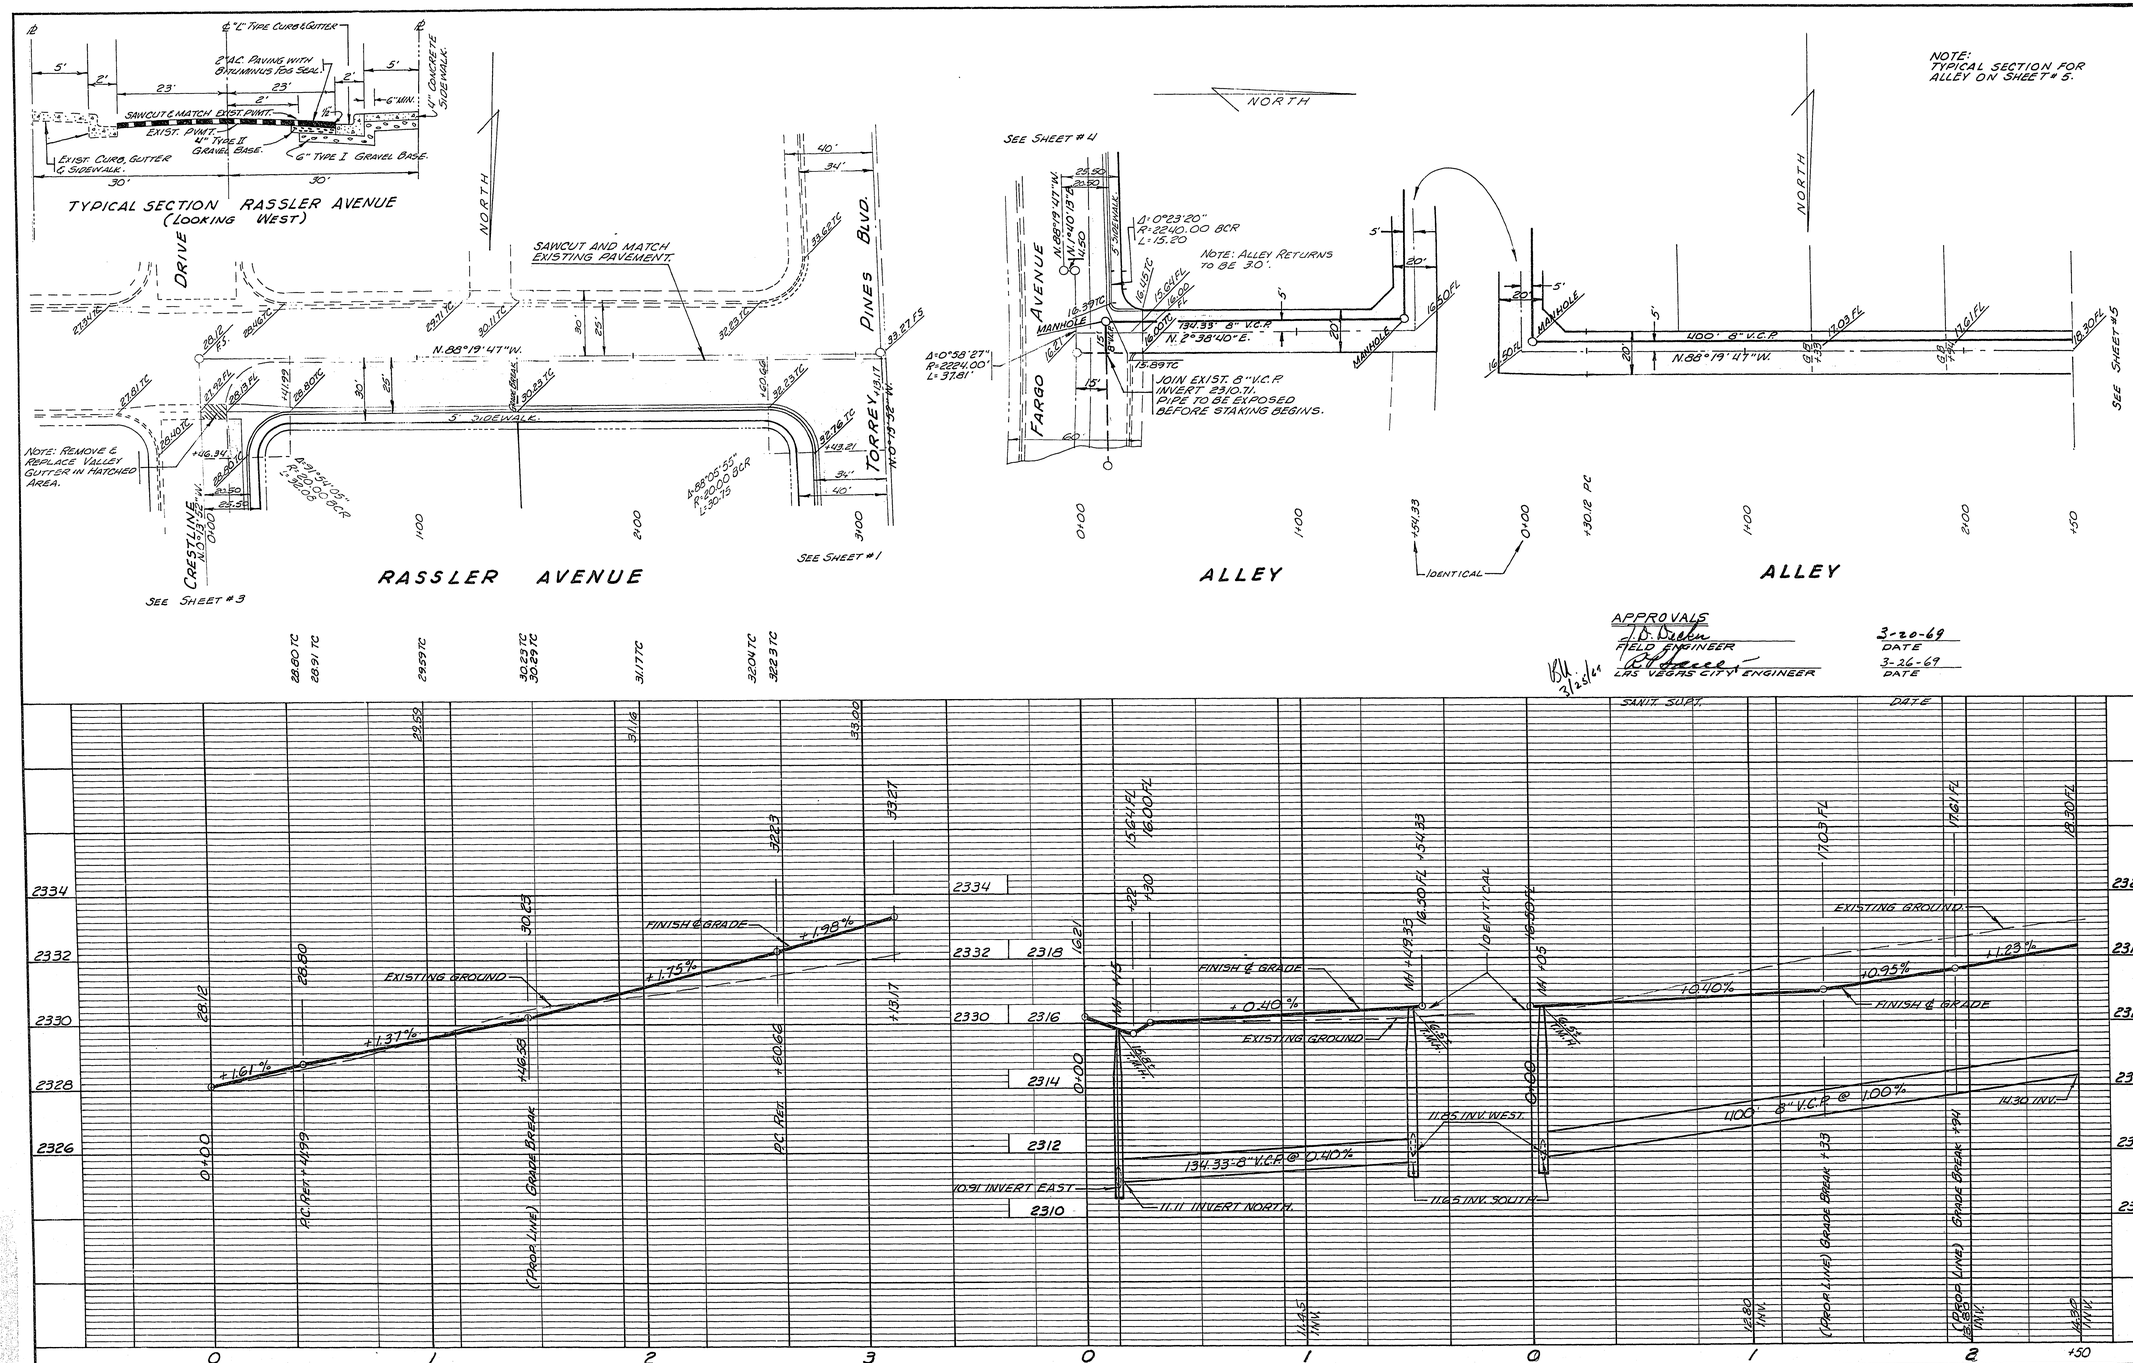

DRAWN: NM-WB
CHECKED: JR-WB
APPROVED
DATE

CHARLESTON HEIGHTS TRACT NO. 29-4

PAVING PLAN

DELTA SURVEYING, INC.
LAS VEGAS NEVADA

DATE: 7/30/68
APPROVED: Jay M. Franklin

REVISIONS

VERT. SCALE: 1" = 2'
HORIZ. SCALE: 1" = 30'

JOB NO. 680205

SHEET NO. 2 OF 8 SHEETS