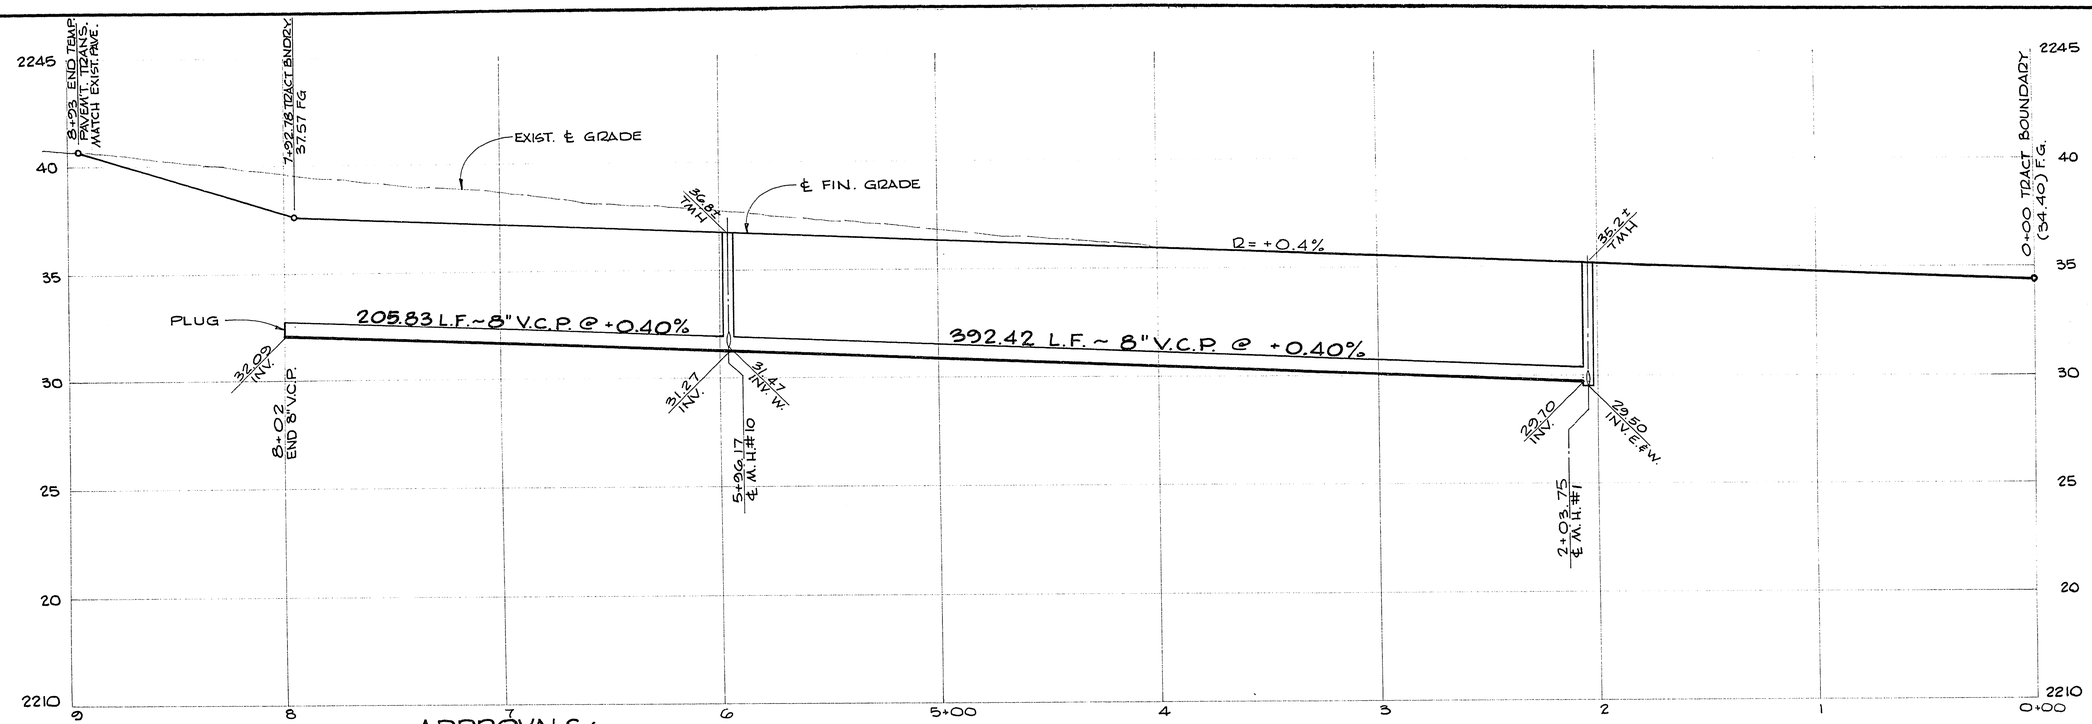

PROFILE

SCALE: HORIZ. 1" = 30'
VERT. 1" = 3

CURVE DATA

Nº	Δ	BCR	L	T
1	95° 39' 31"	25.00'	41.74'	27.60'
2	84° 20' 29"	25.00'	36.80'	22.65'

APPROVALS:

C.L.V. ENGINEER — 10/4/13 DATE
C.L.V. SANITATION SUP'T. — 9-15-78 DATE
For C.L.V. FIELD OPERATIONS ENG'R. — 10-4-78 DATE
C.L.V. QUALITY CONTROL ENG'R. — 10-4-78 DATE
C.L.V. TRAFFIC ENGINEER — 9-14-78 DATE

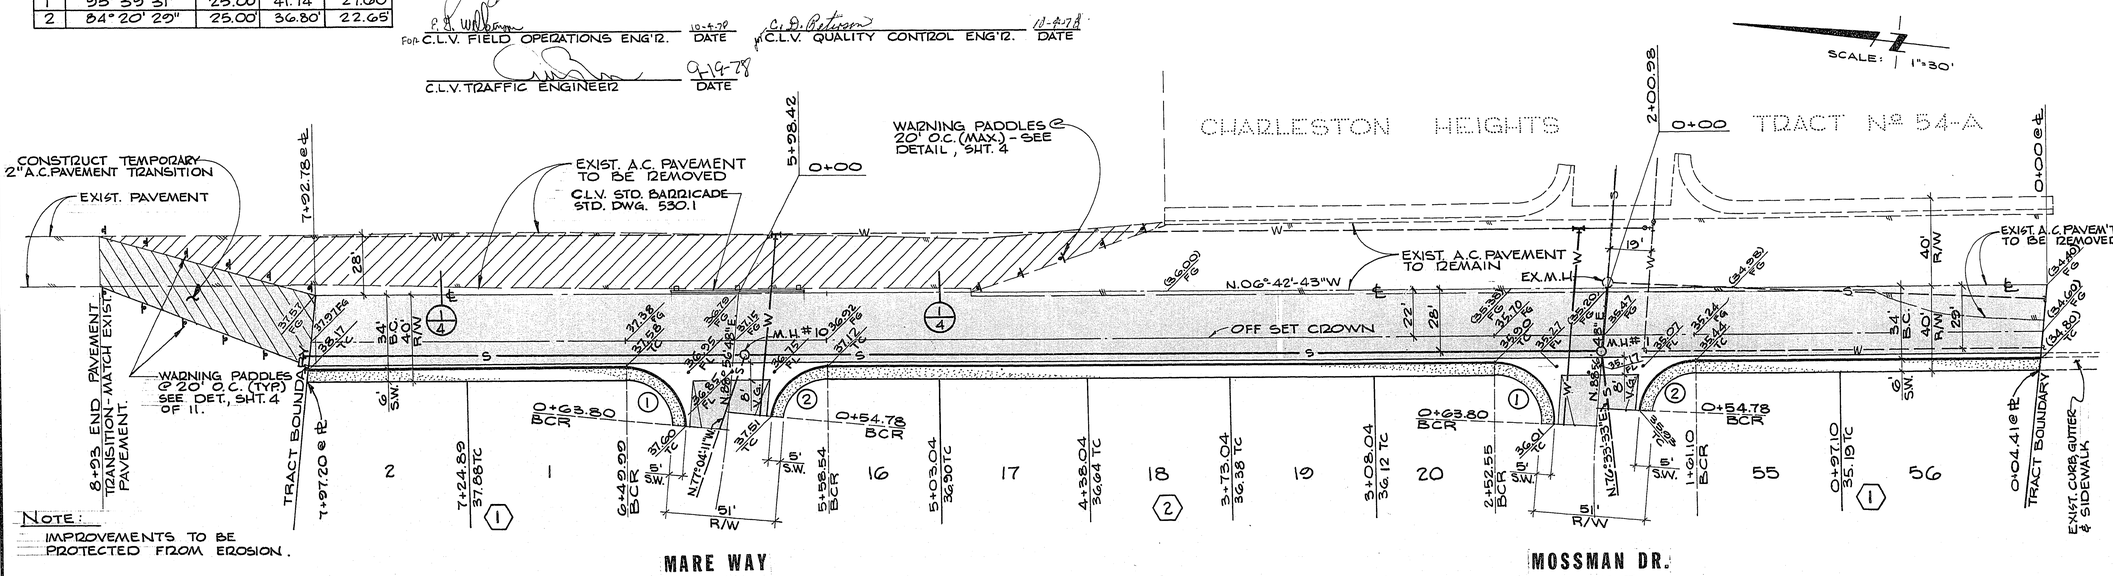

NOTE:
IMPROVEMENTS TO BE PROTECTED FROM EROSION.

REV	DATE	DESCRIPTION

RECOMMENDED BY: G. C. WALLACE
2-114 R.E. NO.
2/1/13 DATE

G. C. WALLACE
Consulting Engineers, Inc.
1100 East Sahara Ave. • Las Vegas, Nevada 89104 • 732-3330

BECKER & SONS — TRACT NO. 55-A
CHARLESTON HEIGHTS
MICHAEL WAY

SHEET 6 OF 11 SHEETS

1/76 DIETERICH-POST 4102B

107 y-1040-55A