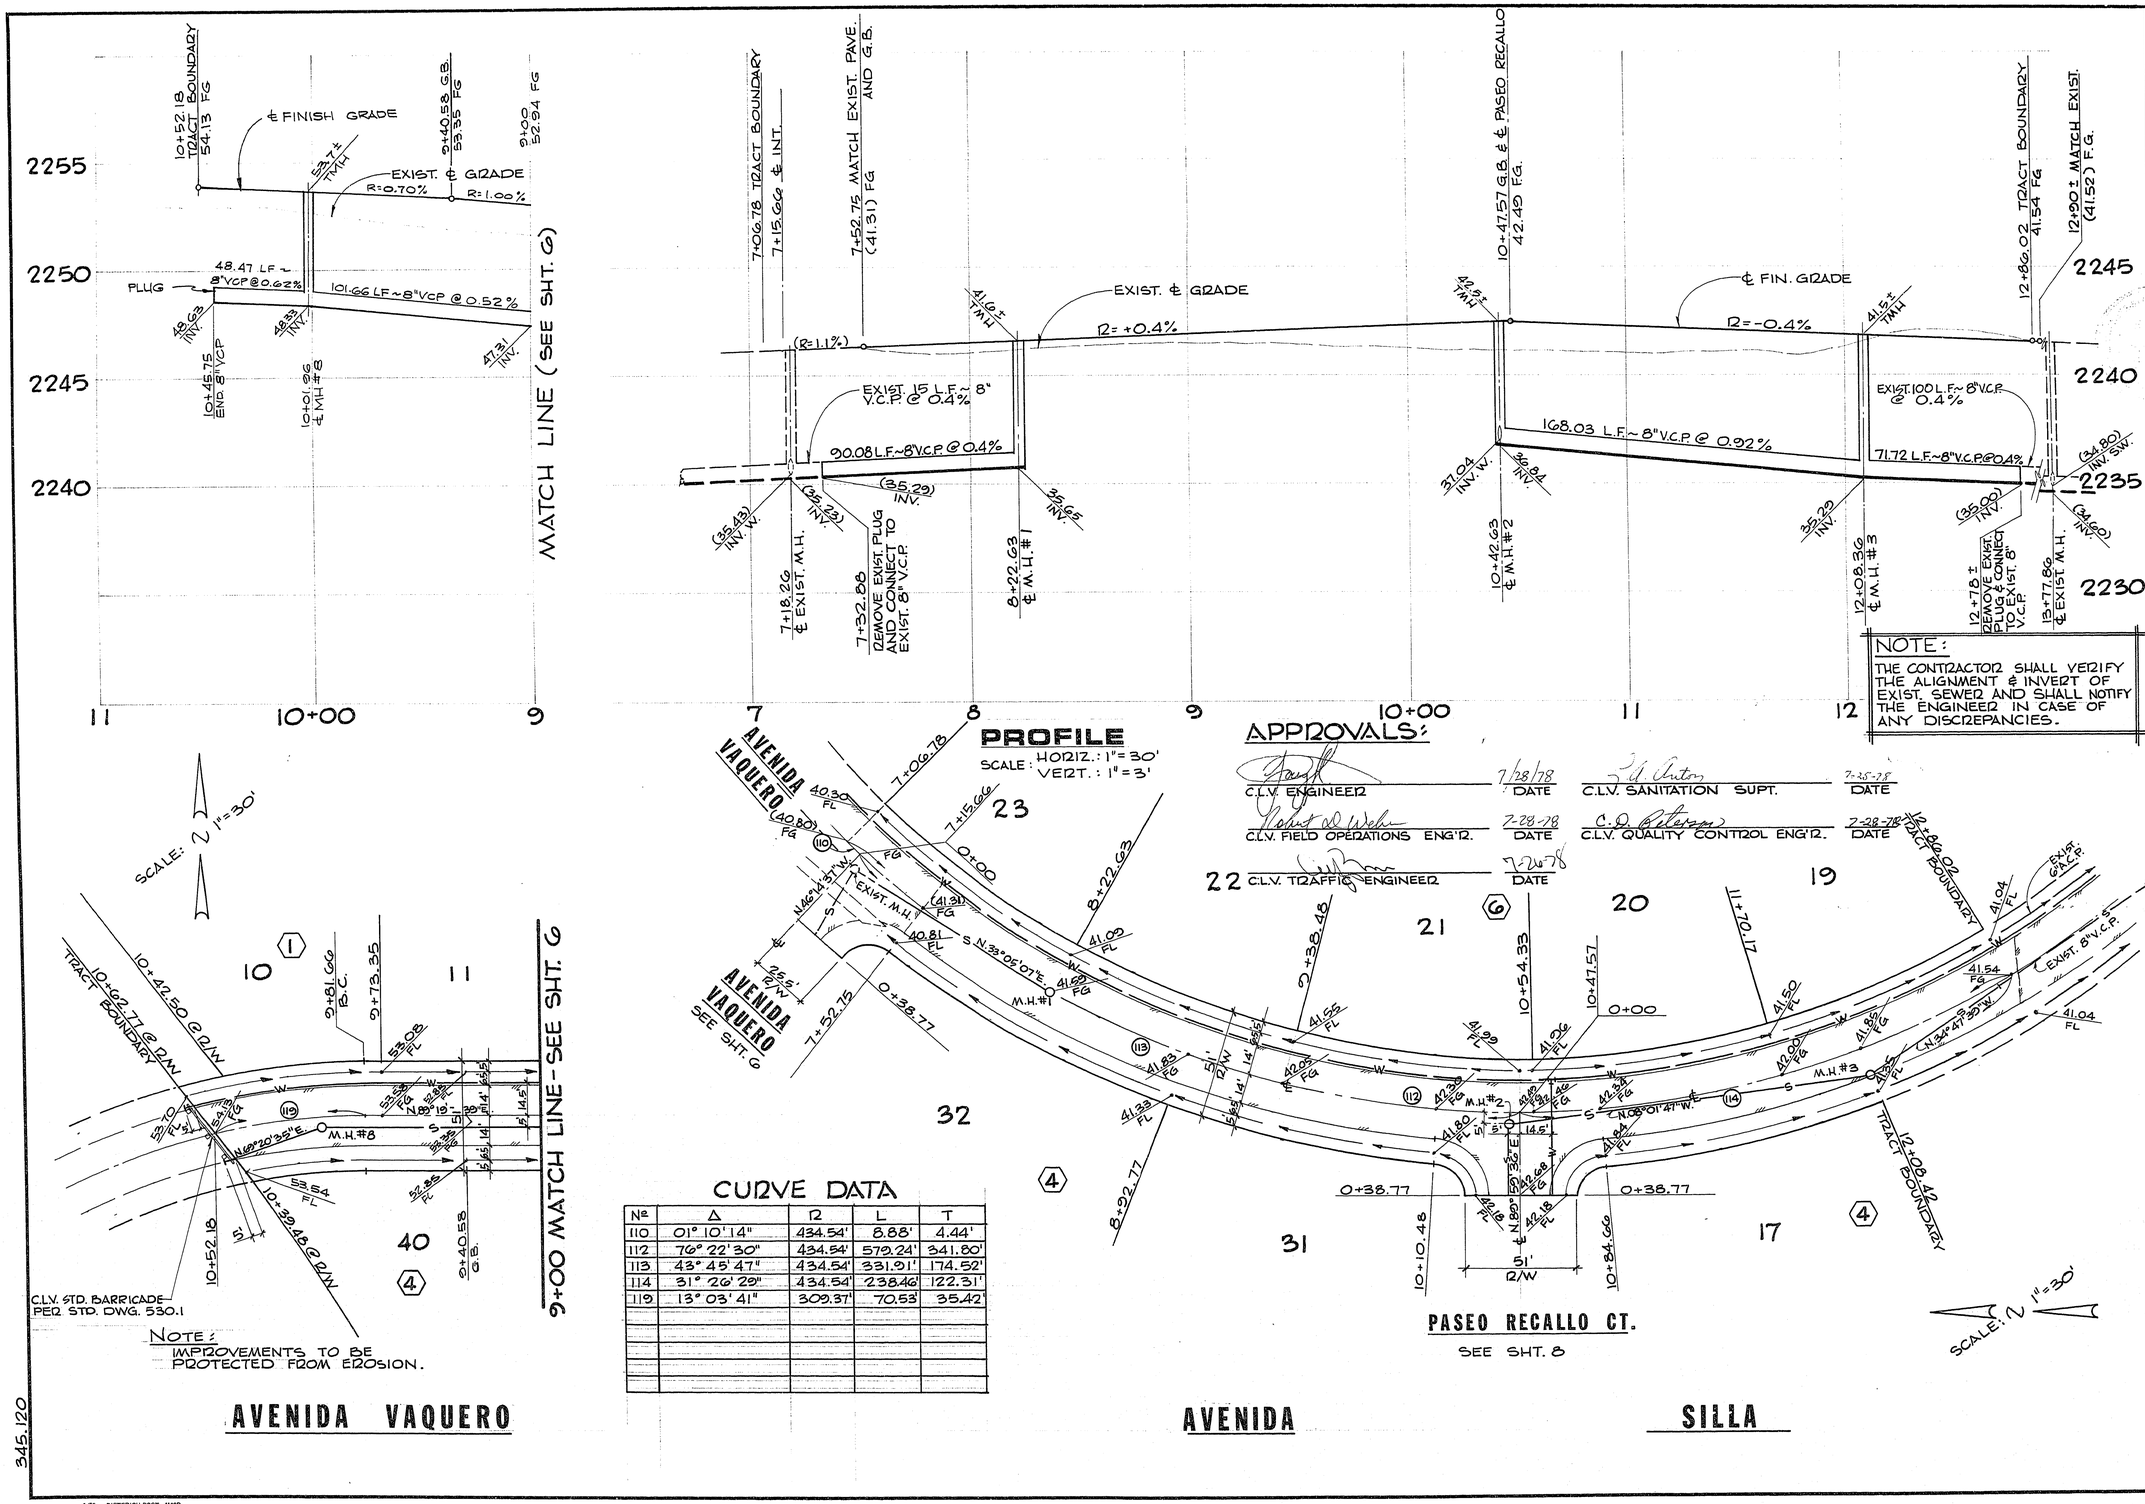

PROFILE

SCALE: HORIZ.: 1" = 30'
VERT.: 1" = 3'

APPROVALS:

C.L.V. ENGINEER	7/28/78 DATE	C.L.V. SANITATION SUPT.	7-25-78 DATE
C.L.V. FIELD OPERATIONS ENG'R.	7-28-78 DATE	C.L.V. QUALITY CONTROL ENG'R.	7-28-78 DATE
C.L.V. TRAFFIC ENGINEER	7-26-78 DATE		

CURVE DATA

№	Δ	R	L	T
110	01° 10' 14"	434.54'	8.88'	4.44'
112	76° 22' 30"	434.54'	579.24'	341.80'
113	43° 45' 47"	434.54'	331.91'	174.52'
114	31° 26' 29"	434.54'	238.46'	122.31'
119	13° 03' 41"	309.37'	70.53'	35.42'

NOTE:
THE CONTRACTOR SHALL VERIFY THE ALIGNMENT & INVERT OF EXIST. SEWER AND SHALL NOTIFY THE ENGINEER IN CASE OF ANY DISCREPANCIES.

NOTE:
IMPROVEMENTS TO BE PROTECTED FROM EROSION.

AVENIDA VAQUERO

AVENIDA

SILLA

PASEO RECALLO CT.
SEE SHT. 8

REV	DATE	DESCRIPTION
1	8/17/78	REV. GRADE ON AVE. VAQUERO

RECOMMENDED: G. C. WALLACE
APPROVED: 3194 7/24/78 R.E. NO. DATE

G. C. WALLACE
Consulting Engineers, Inc.
1100 East Sahara Ave. • Las Vegas, Nevada 89104 • 732-3330

BECKER & SONS
CHARLESTON HEIGHTS — TRACT NO. 53-C
AVENIDA VAQUERO & AVENIDA SILLA

SHEET 7 OF 8 SHEETS

1/76 DIETERICH-POST 4102B

1079-1040-53C