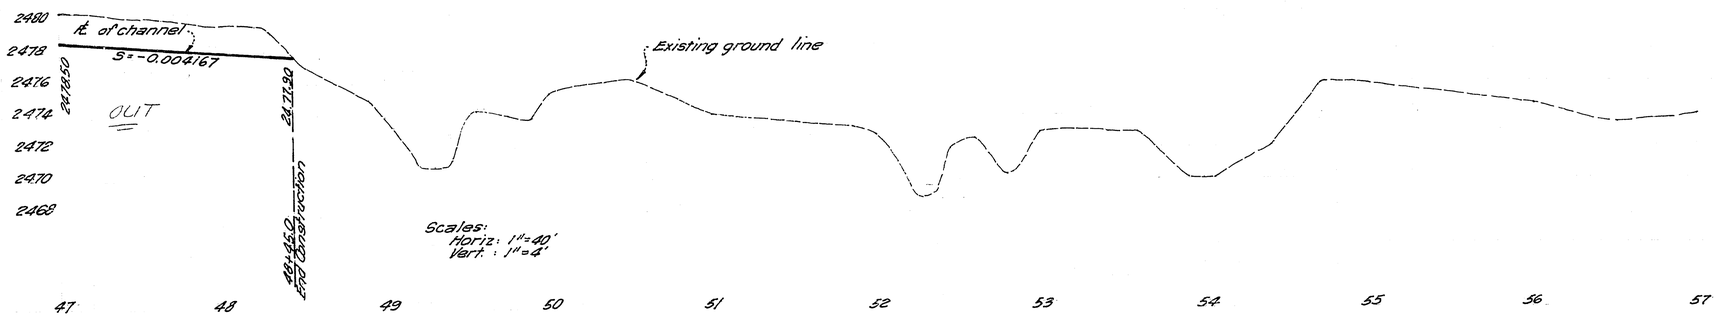

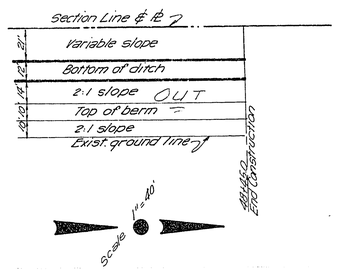

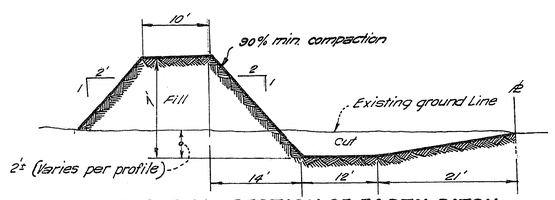

TYPICAL SECTION OF EARTH DITCH & BERM

City Engineer	3-18-68 Date
Field Engineer	3-18-68 Date

VOORHEIS-TRINDLE CO. OF NEVADA
2209 PARADISE RD. LAS VEGAS, NEVADA

CHARLESTON RAINBOW UNITS 5-6-&7
INTERIM STORM DRAIN CHANNEL

Submitted By
Victor C. Kramer Jr. R.C.E. 1511 — 2/22/68 Date

Sheet 3 of 3

327 Y-1055-5A