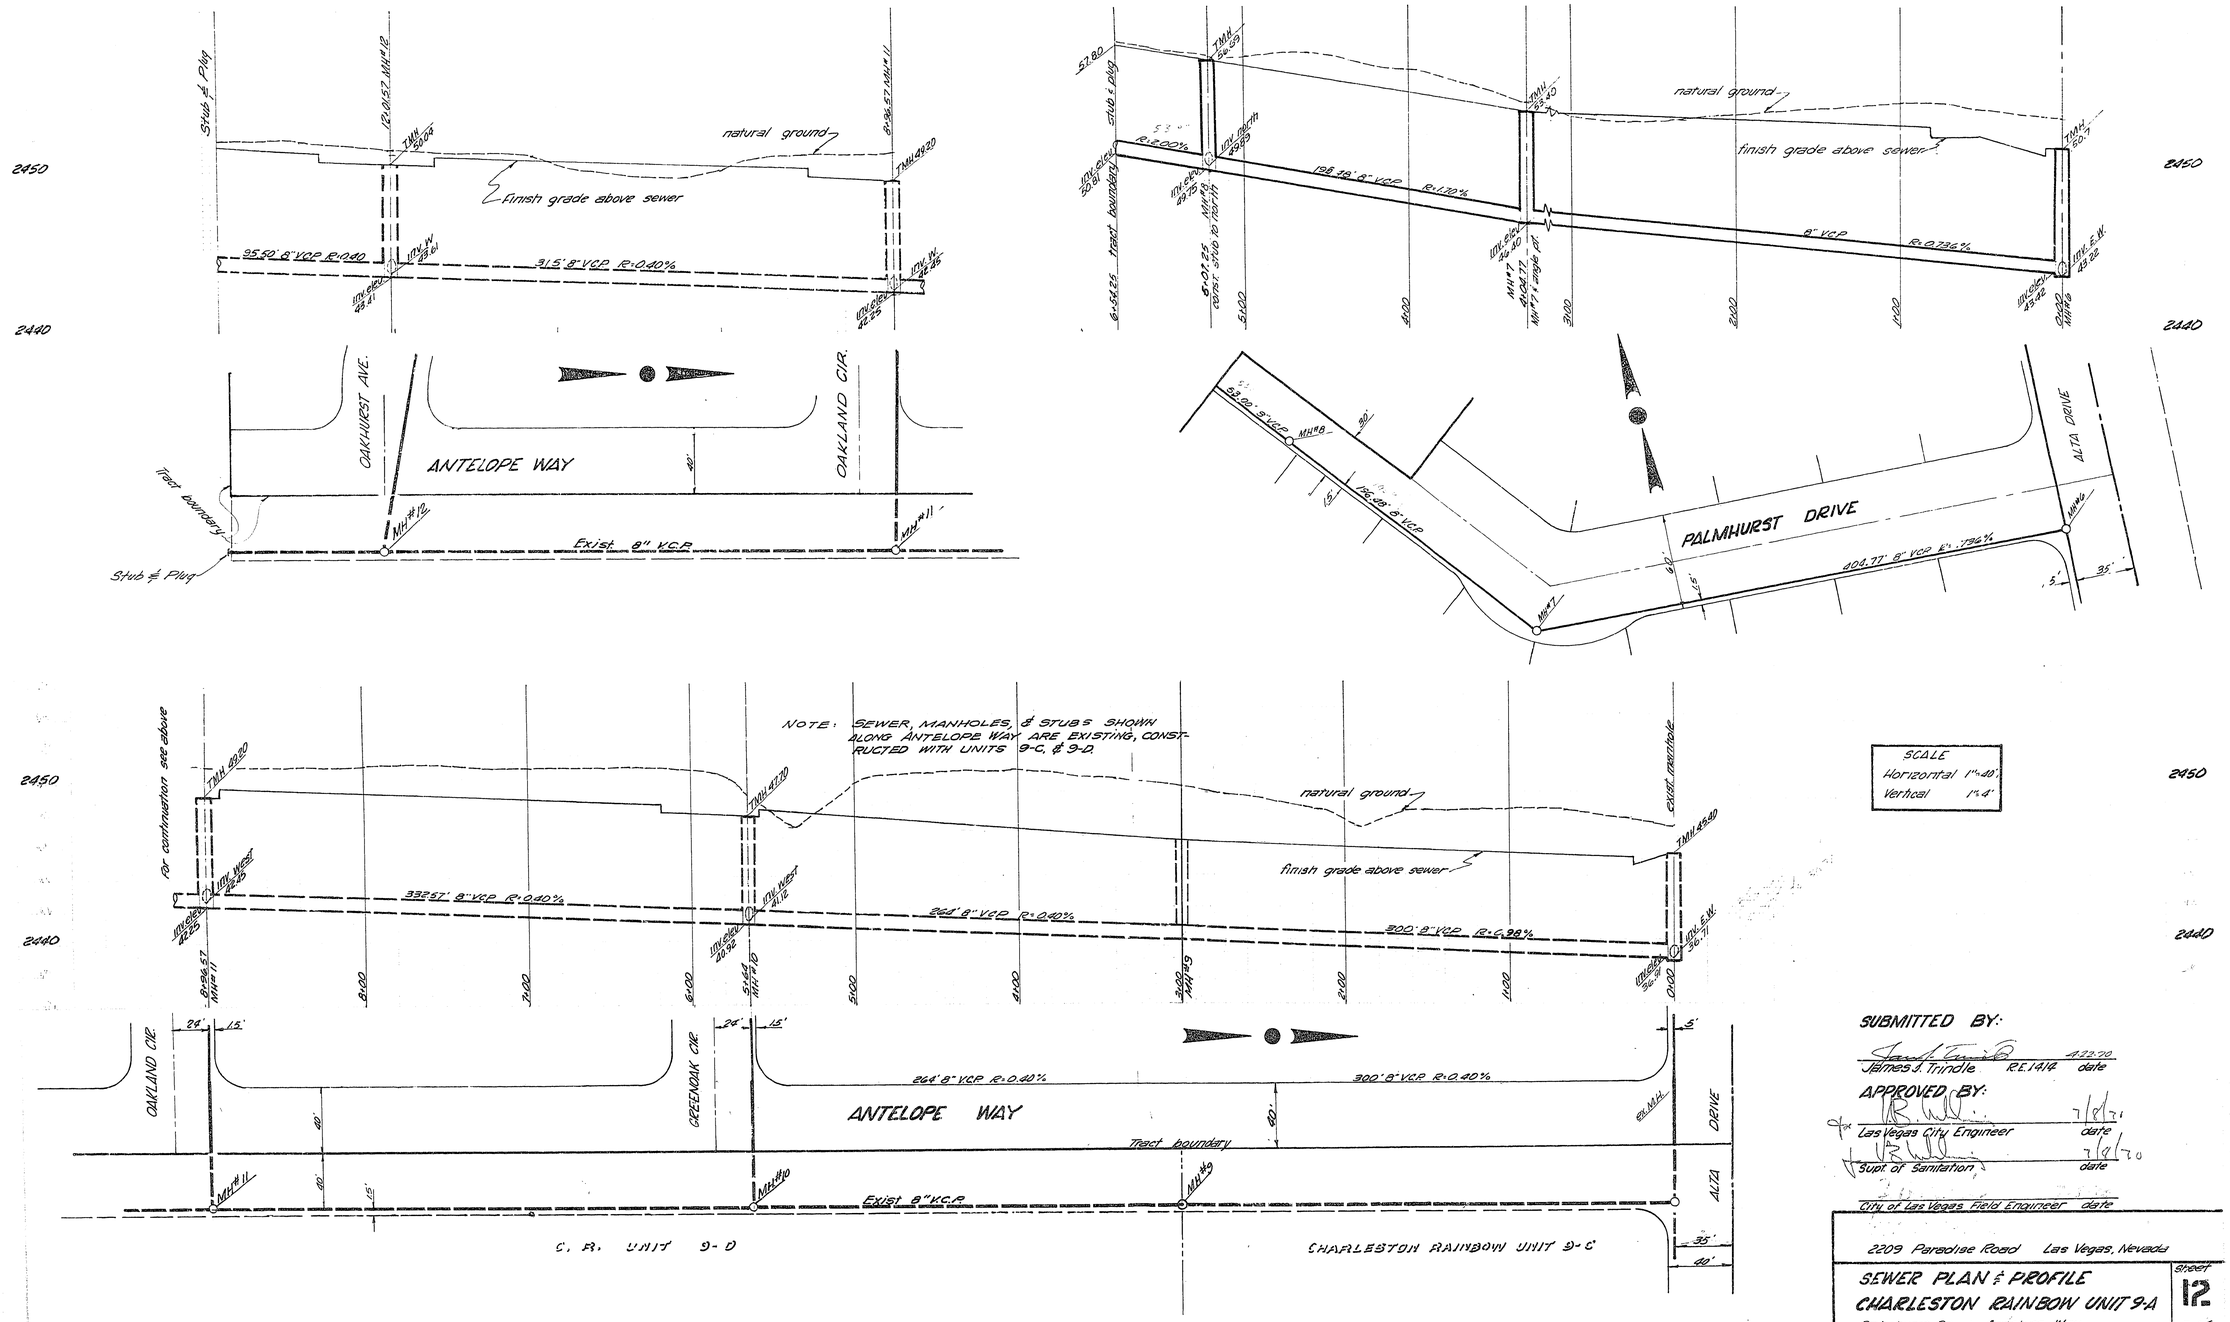

SCALE	
Horizontal	1"=40'
Vertical	1"=4'

SUBMITTED BY:

James J. Trindle R.E. 1414 — date 4-22-70

APPROVED BY:

Las Vegas City Engineer — date 7/8/70

Supt. of Sanitation — date 7/8/70

City of Las Vegas Field Engineer — date

2209 Paradise Road Las Vegas, Nevada

SEWER PLAN & PROFILE
CHARLESTON RAINBOW UNIT 9-A
Palmhurst Dr. - Antelope Way

Sheet 12
1A"

307 y-1055-9A