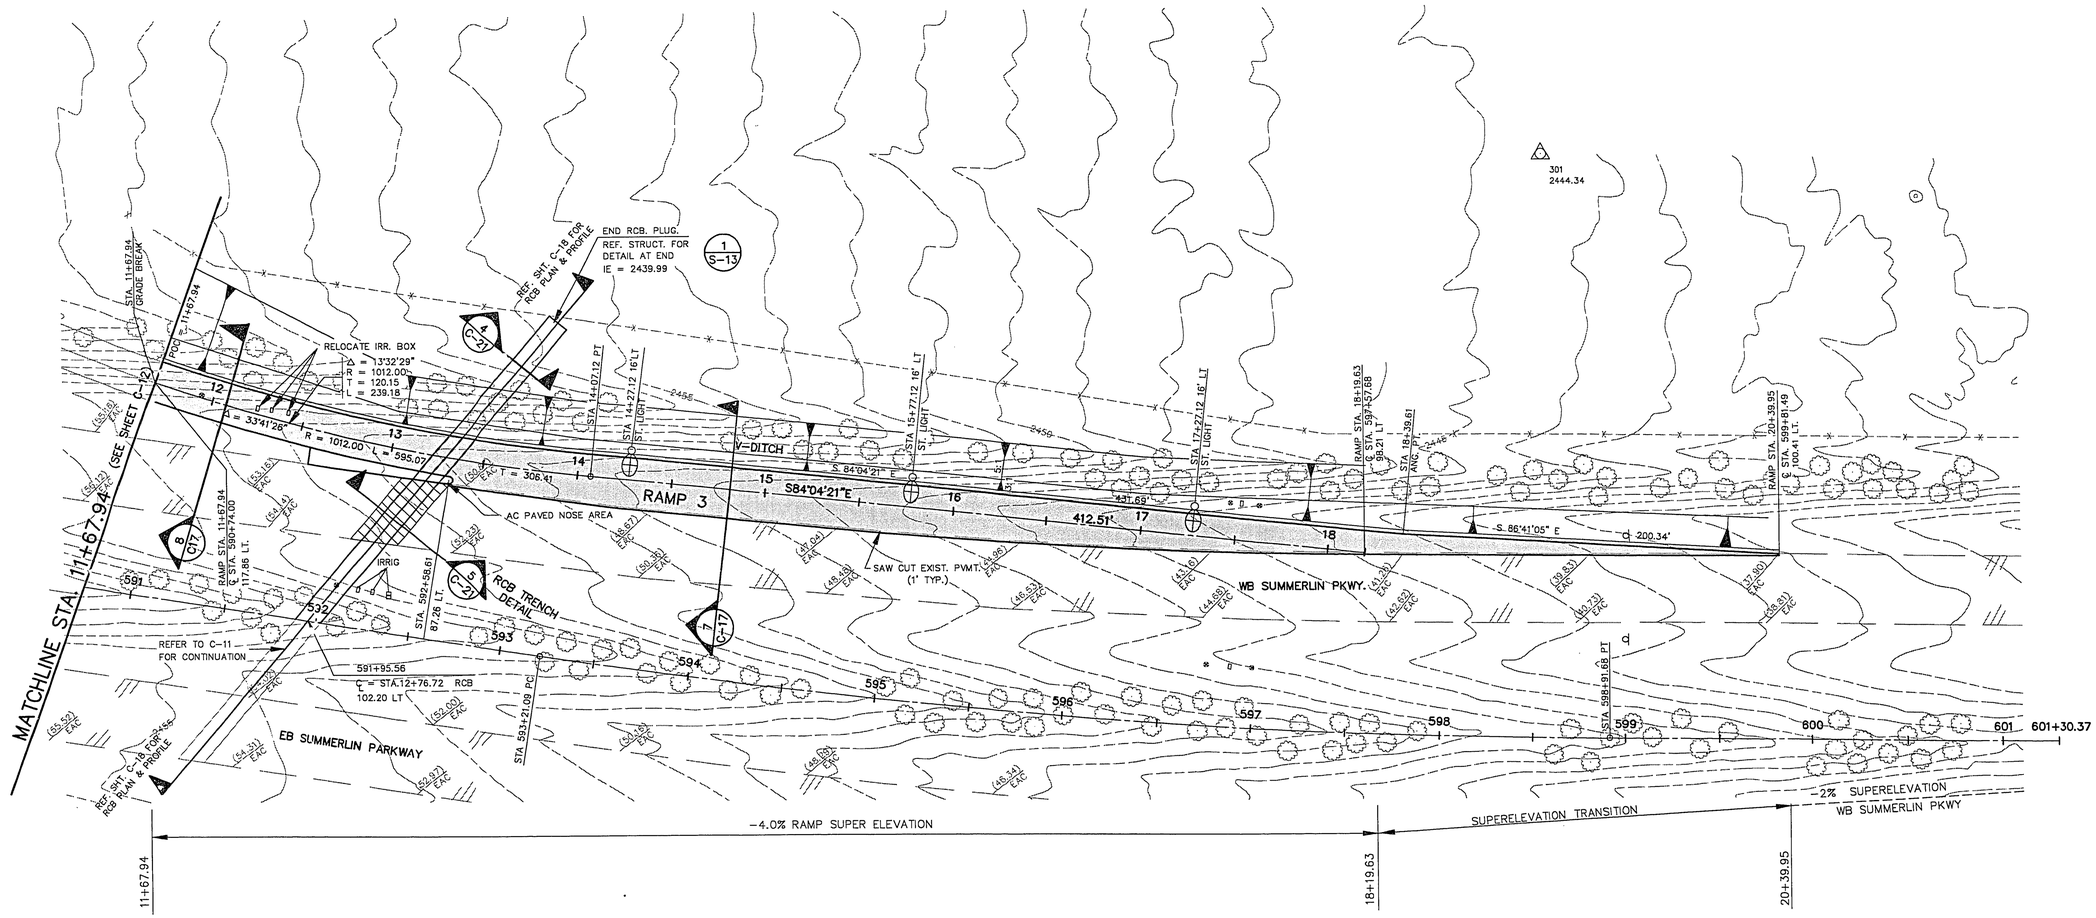

SCALE: 1"= 40' HORIZ.
1"= 4' VERT.

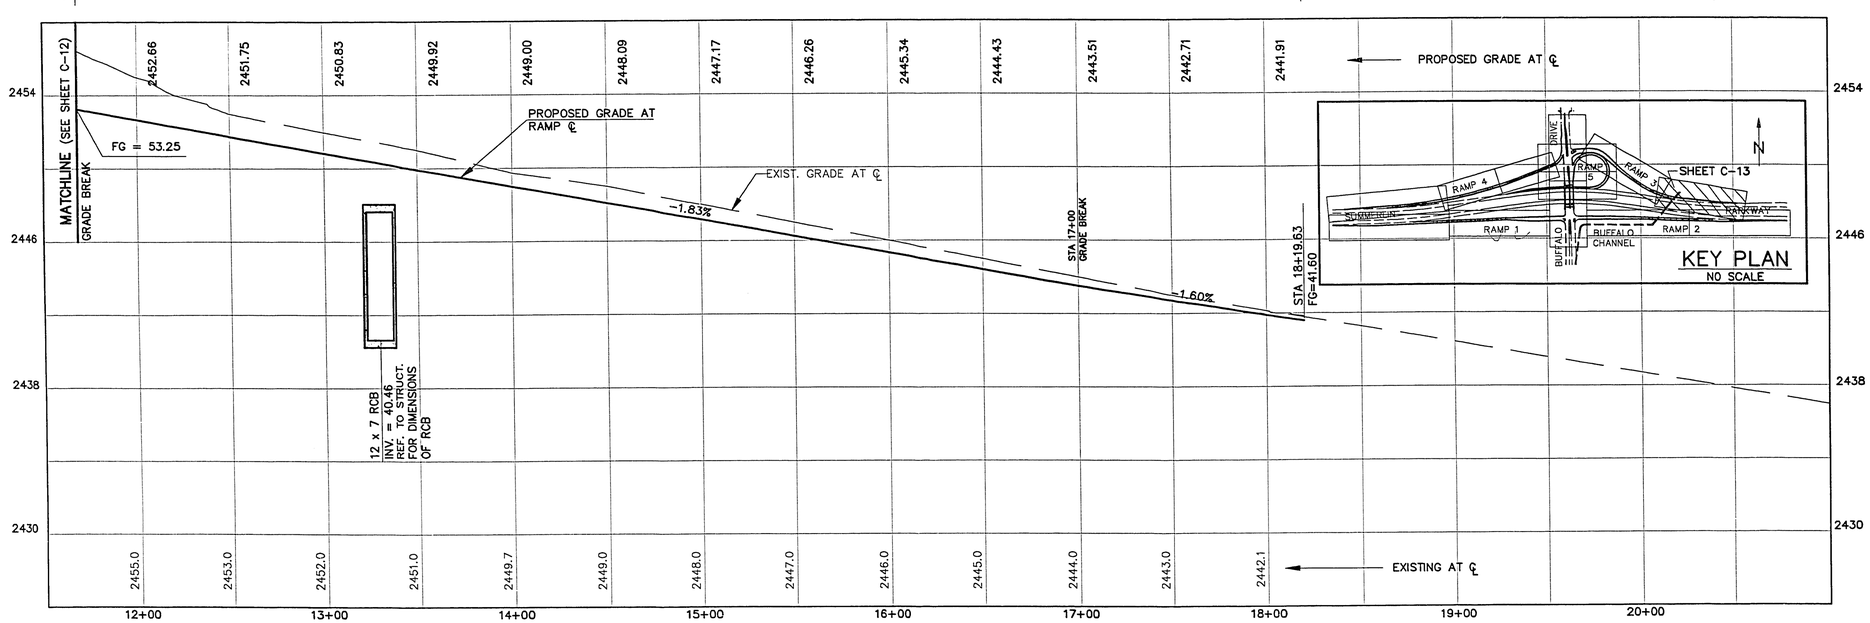

STA 11+67.94 TO STA. 18+19.63

Call before you Dig.
1-800-227-2600
UNDERGROUND SERVICE ALERT

GBS&L CONSULTING ENGINEERS
3650 S. EASTERN AVE. • SUITE 220 • LAS VEGAS, NEVADA 89109
CONSULTANT
ENGINEERS PLANNERS SURVEYORS
POGGEMEYER DESIGN GROUP
1140 ALMOND TREE LANE, SUITE 308 LAS VEGAS, NEVADA 89104 (702) 735-5108

DATE	DESCRIPTION	APPROVED
1-9-92	RELEASED FOR BIDDING	GAD

JOB NO. 89135
DESIGNED BY TP
DRAWN BY AC
CHECKED BY TEP
DATE 12-2-91

PLAN AND PROFILE / RAMP 3
BUFFALO INTERCHANGE
with SUMMERLIN PARKWAY
and BUFFALO DRIVE ROADWAY BETWEEN WESTCLIFF AND WASHINGTON
CITY of LAS VEGAS, NEVADA

SHEET NUMBER
C-13
OF 22

107-V1753