CONDUIT & WIRE SCHEDULE

WIRE & CABLE	FROM	TO	VIA CONDUIT 1	2	3	4	5	6	7	8	9	10	11	12	13	14	15	16	17	18	19	20
CONDUIT SIZE																						

POLE SCHEDULE

POLE	LOCATION STATION	POLE TYPE	SIG. ARM QUAD.	SIG. ARM LNG.	LUM. ARM QUAD.	LUM. ARM LNG.	SIGNALS VEHICLE TYPE	SIGNALS VEHICLE QUAD.	SIGNALS PEDESTRIAN TYPE	SIGNALS PEDESTRIAN QUAD.	PED. PUSH BUTTON QUAD.	PED. PUSH BUTTON SIGN ARROW	REMARKS

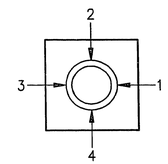

QUADRANT LOCATOR
NOT TO SCALE

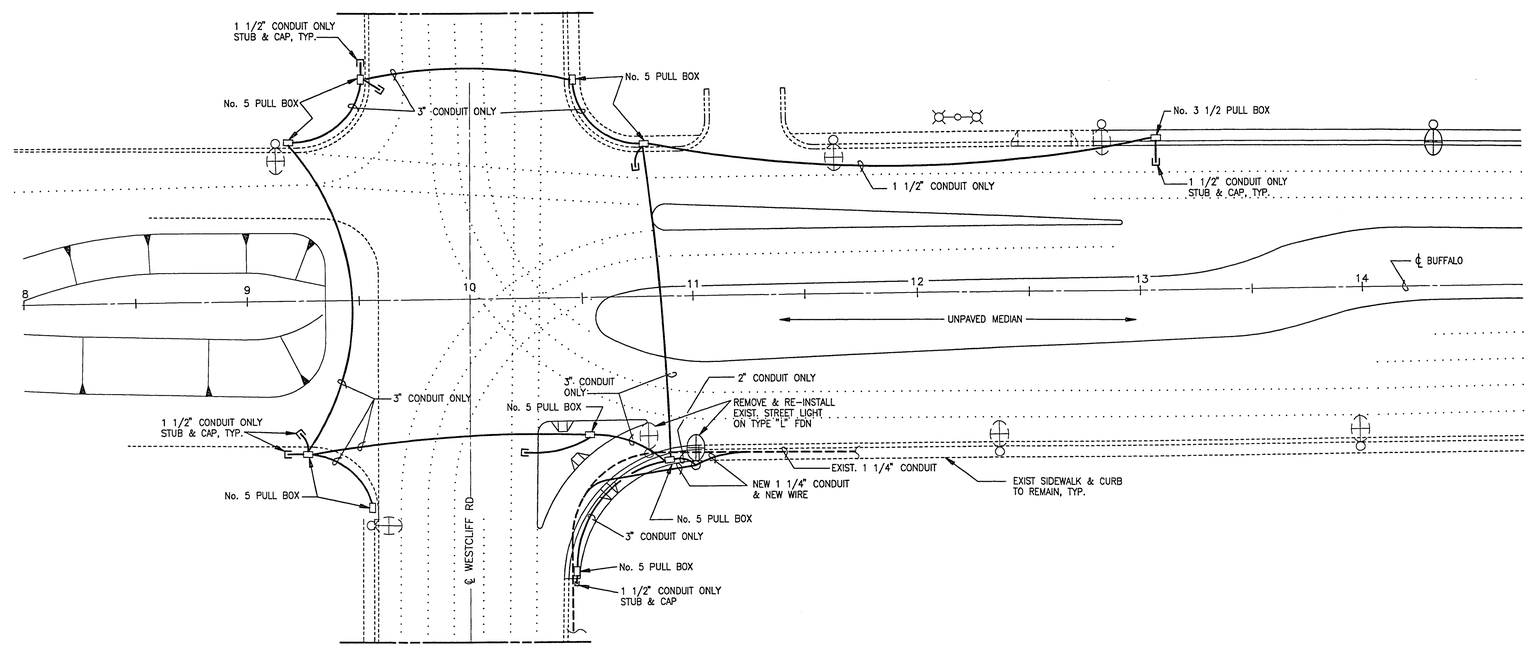

SIGNAL PLAN at WESTCLIFF DRIVE

SCALE : 1" = 30'

REV	DATE	DESCRIPTION
	1-9-96	RELOCATED EQ. BACKING

JOB NO. 89072

DESIGNED BY HW
DRAWN BY LWA
CHECKED BY HW
DATE 4/23/91

GB&L CONSULTING ENGINEERS
3650 S. EASTERN AVE. • SUITE 220 • LAS VEGAS, NEVADA 89109
CONSULTANT

Howard DeWollan
4-23-91

SIGNAL PLAN @ WESTCLIFF
BUFFALO INTERCHANGE
with SUMMERLIN PARKWAY
and BUFFALO DRIVE ROADWAY BETWEEN WESTCLIFF AND WASHINGTON
CITY of LAS VEGAS, NEVADA

SHEET NUMBER
E-5
OF 8

J:\JOBDWGS\89072\ELECT\E05 PLOTTED BY: LWA DATE: 04/19/91 TIME: 14:53 SCALE FACTOR: 1=30

107-V1753