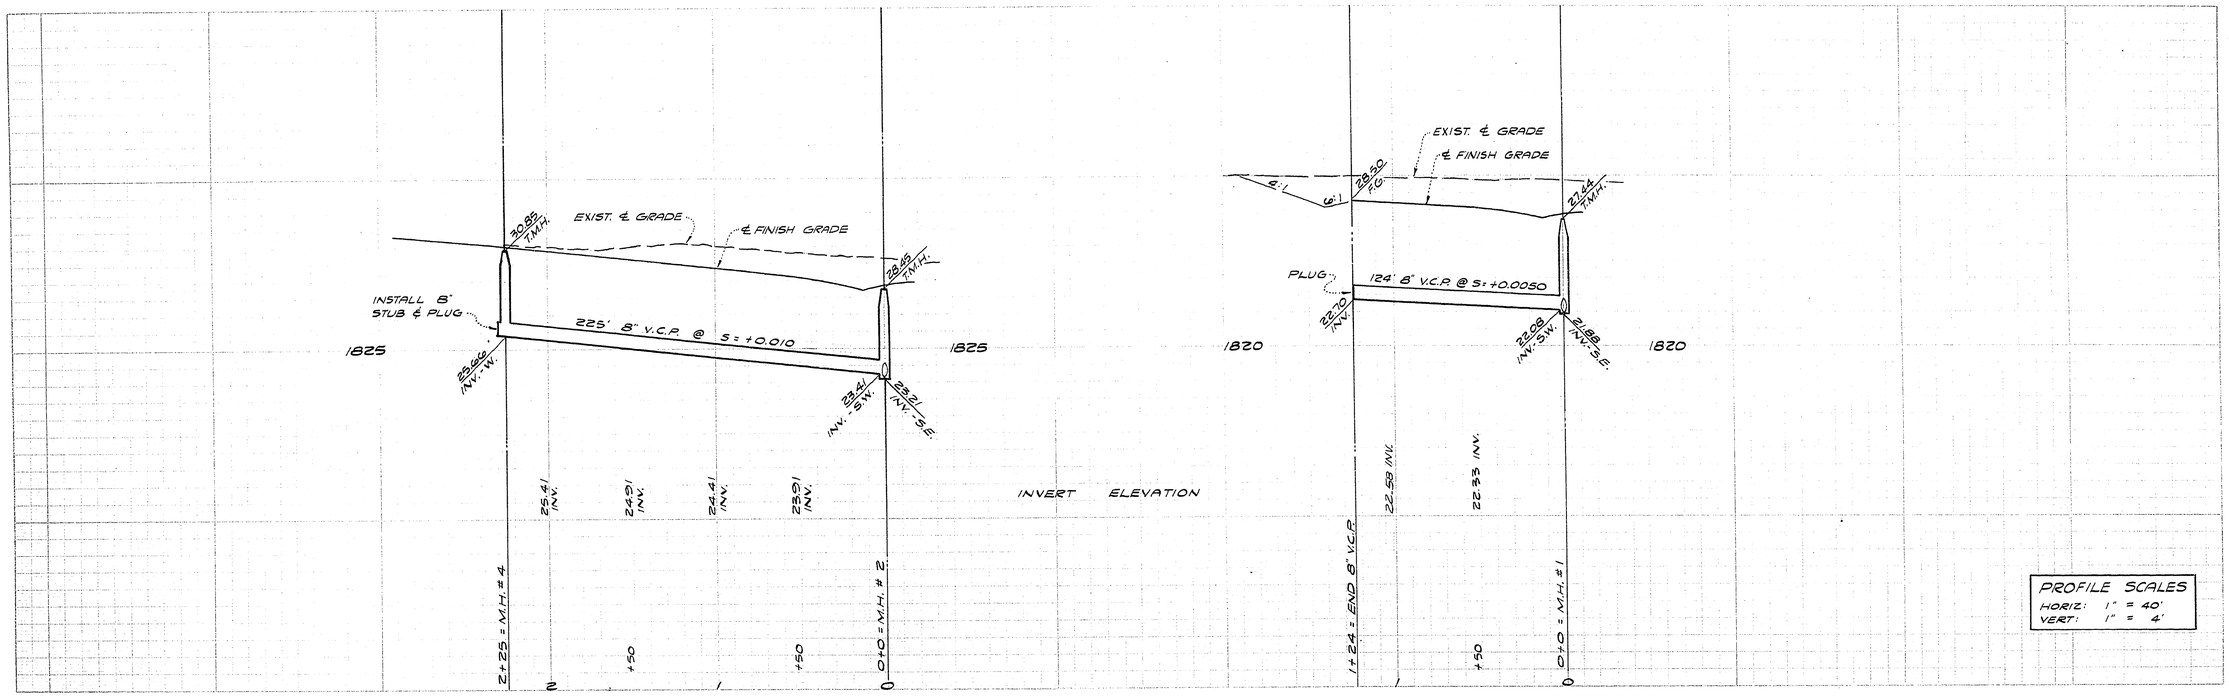

PROFILE SCALES
HORIZ: 1" = 40'
VERT: 1" = 4'

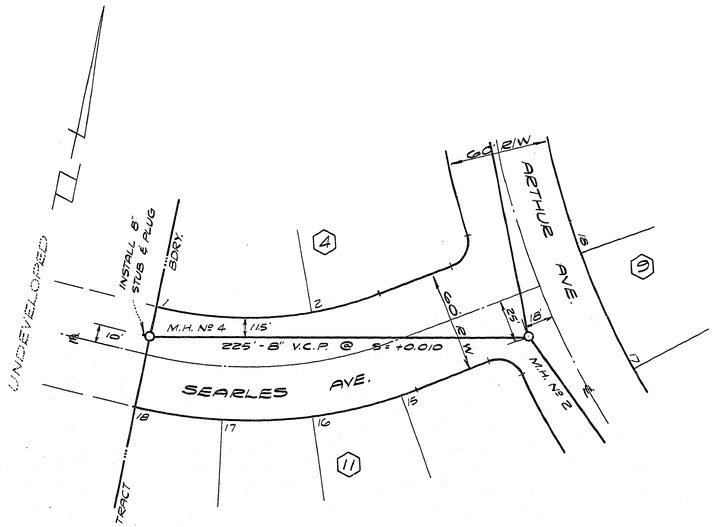

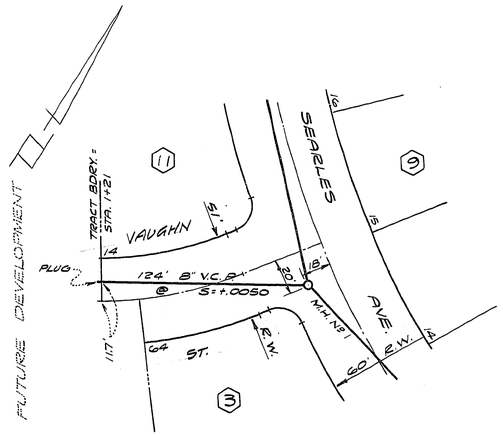

SUBMITTED BY:
VICTOR G. KRAMETBAUER DATE
R.C.E. № 1511

1-11-68	DELETED LOT 43, BLK. 8, & LOT 31, BLK. 9; RESTORED ORIG.
1-8-68	ADDED LOT 43 TO BLK. 8, & LOT 31 TO BLK. 9
DATE	REVISIONS

APPROVED: 1-2-68
LAS VEGAS SANIT. DEPT. DATE

APPROVED: 1-2-68
F.D. Decker, FIELD ENGR.

APPROVED: 4/2/69
E.P. SAUER, CITY ENGR. DATE

VOORHEIS-TRINDLE CO. OF NEV.
2209 PARADISE ROAD, LAS VEGAS, NEV. 735-0227

COLLEGE PARK № 32
SEARLES AVE.-VAUGHN ST.
SEWER PLAN & PROFILE

SHEET № 5 OF 10

307 Y-1120-32