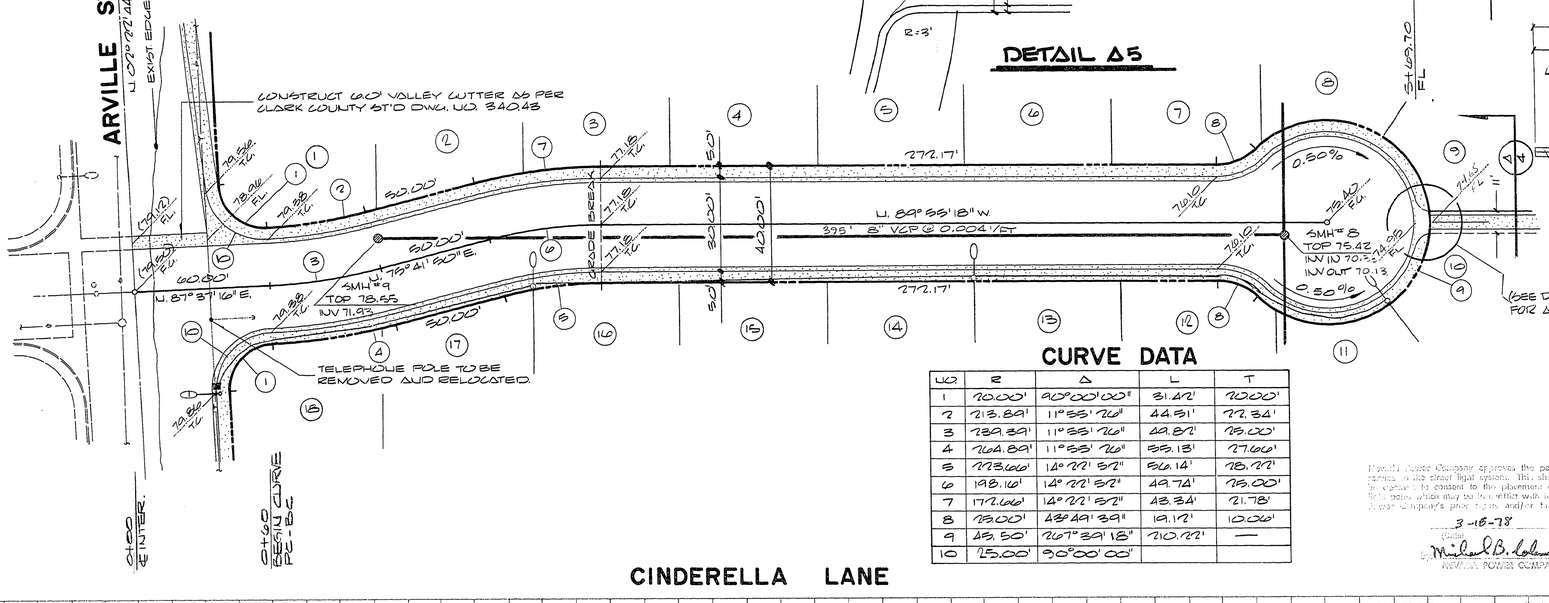

CURVE DATA

NO	R	Δ	L	T
1	20.00'	90°00'00"	31.42'	20.00'
2	213.89'	11°55'26"	44.51'	22.34'
3	239.89'	11°55'26"	49.87'	25.00'
4	264.89'	11°55'53"	55.18'	27.66'
5	273.66'	14°22'52"	56.14'	28.22'
6	198.16'	14°22'52"	49.74'	25.00'
7	172.66'	14°22'52"	43.34'	21.78'
8	25.00'	48°49'39"	19.12'	10.06'
9	89.50'	267°39'18"	210.22'	—
10	15.00'	90°00'00"		

Nevada Power Company approves the point of service to the street light system. This approval is expressly conditioned to the placement of the light poles which may not be in conflict with Nevada Power Company's prior rights and/or facilities.

3-15-78
(Date)
Michael B. Coleman
NEVADA POWER COMPANY

APPROVALS

C.L.V. ELECTRICAL SUPERVISOR	9-29-78 DATE
C.L.V. ELECTRICAL COORDINATOR	9/28/78 DATE
C.L.V. QUALITY CONTROL ENGINEER	10-26-78 DATE
C.L.V. FIELD OPERATIONS ENGINEER	10-27-78 DATE
NEVADA POWER	3-16-78 DATE
C.L.V. CITY ENGINEER	10- DATE
C.L.V. TRAFFIC ENGINEER	10-2-78 DATE

NOTE: SEE SHT #3 FOR STREET LIGHT NOTES AND LEGEND

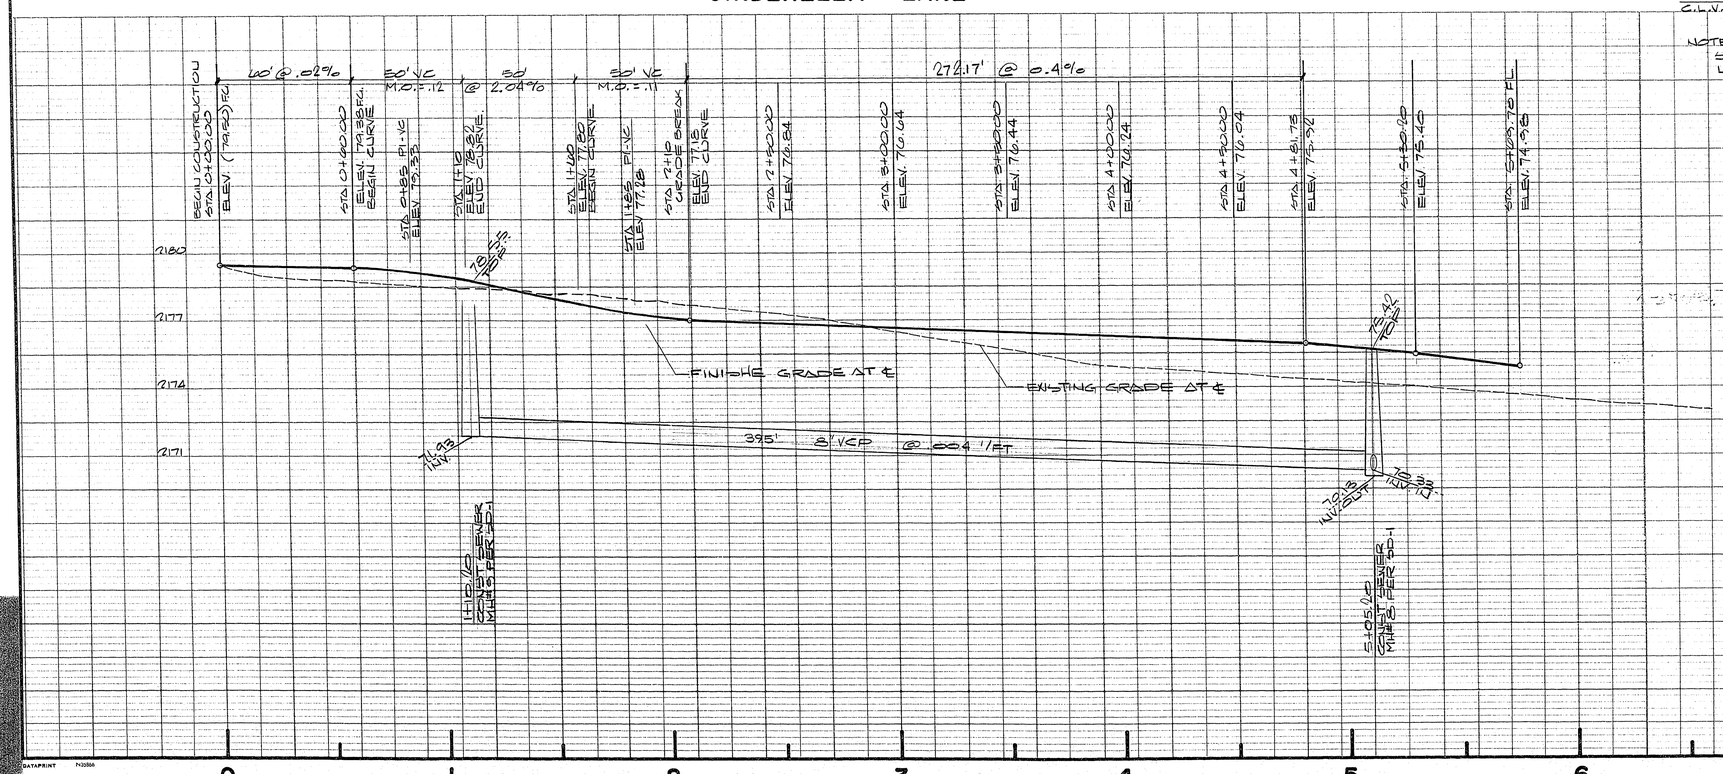

NOTE! UTILITY INFORMATION WAS DERIVED FROM DATA FURNISHED BY UTILITY COMPANIES. CONTRACTOR MUST CONFIRM LOCATION OF UTILITIES BEFORE COMMENCING EXCAVATION.

REGISTERED PROFESSIONAL ENGINEER RICHARD B. BAUGHMAN CIVIL No. 2262 STATE OF NEVADA

DATE NO	REVISIONS	APP'D
10-2-78 1	ADD TRAFFIC SIGNAL TYPICAL	
10-27-78 2	ADD CONDUITS TO ALL SIGNAL SYSTEMS & SCALE CHANGED TO 1" = 20'	
	REVISED TO OPEN & CLOSED CUTS ON SHEET 5 & SHEET 2.	

PREPARED FOR: CONSOLIDATED REALTY

BAUGHMAN & TURNER
CIVIL ENGINEERS LAND SURVEYORS MINING ENGINEERS
2335 WEST CHARLESTON BOULEVARD LAS VEGAS, NEVADA 89102
702 870-0777

DATE
DESIGN
DRAWN R.D.
CHECK
SCALE 1" = 20'

STREET, STREET LIGHT & SEWER LINE DESIGN
CINDERELLA LANE
CONSO I WEST
SECTION 7, TOWNSHIP 21 SOUTH, RANGE 61 EAST, M.D.B. & M.
CITY OF LAS VEGAS CLARK COUNTY NEVADA

SHEET 5 OF 9
PROJ. No

107y-1175