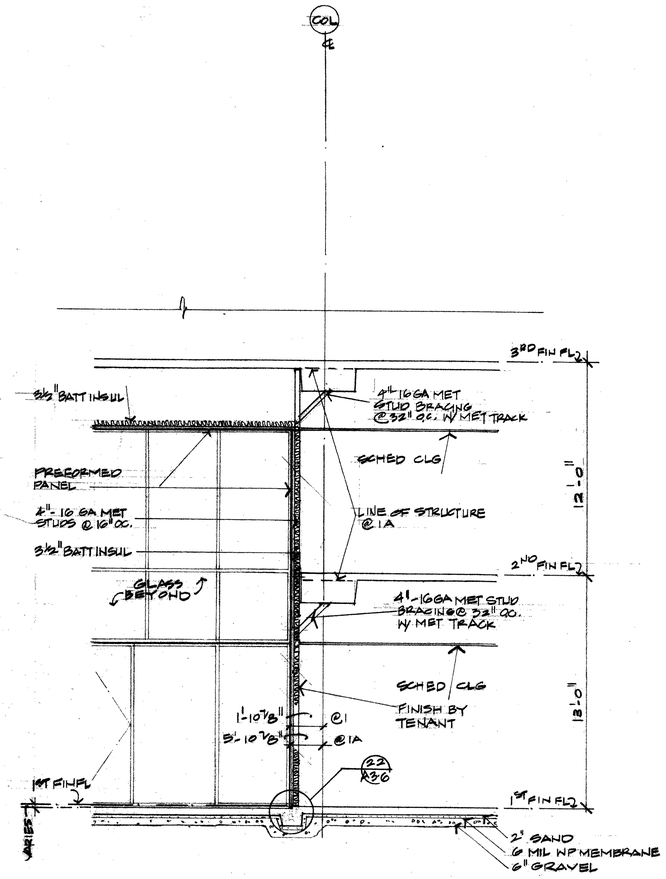

1 SECTION
1/4" = 1'-0"

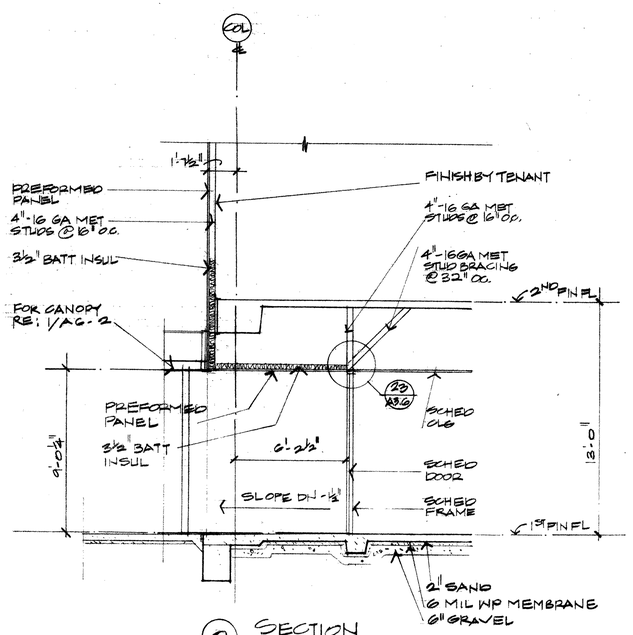

2 SECTION
1/4" = 1'-0"

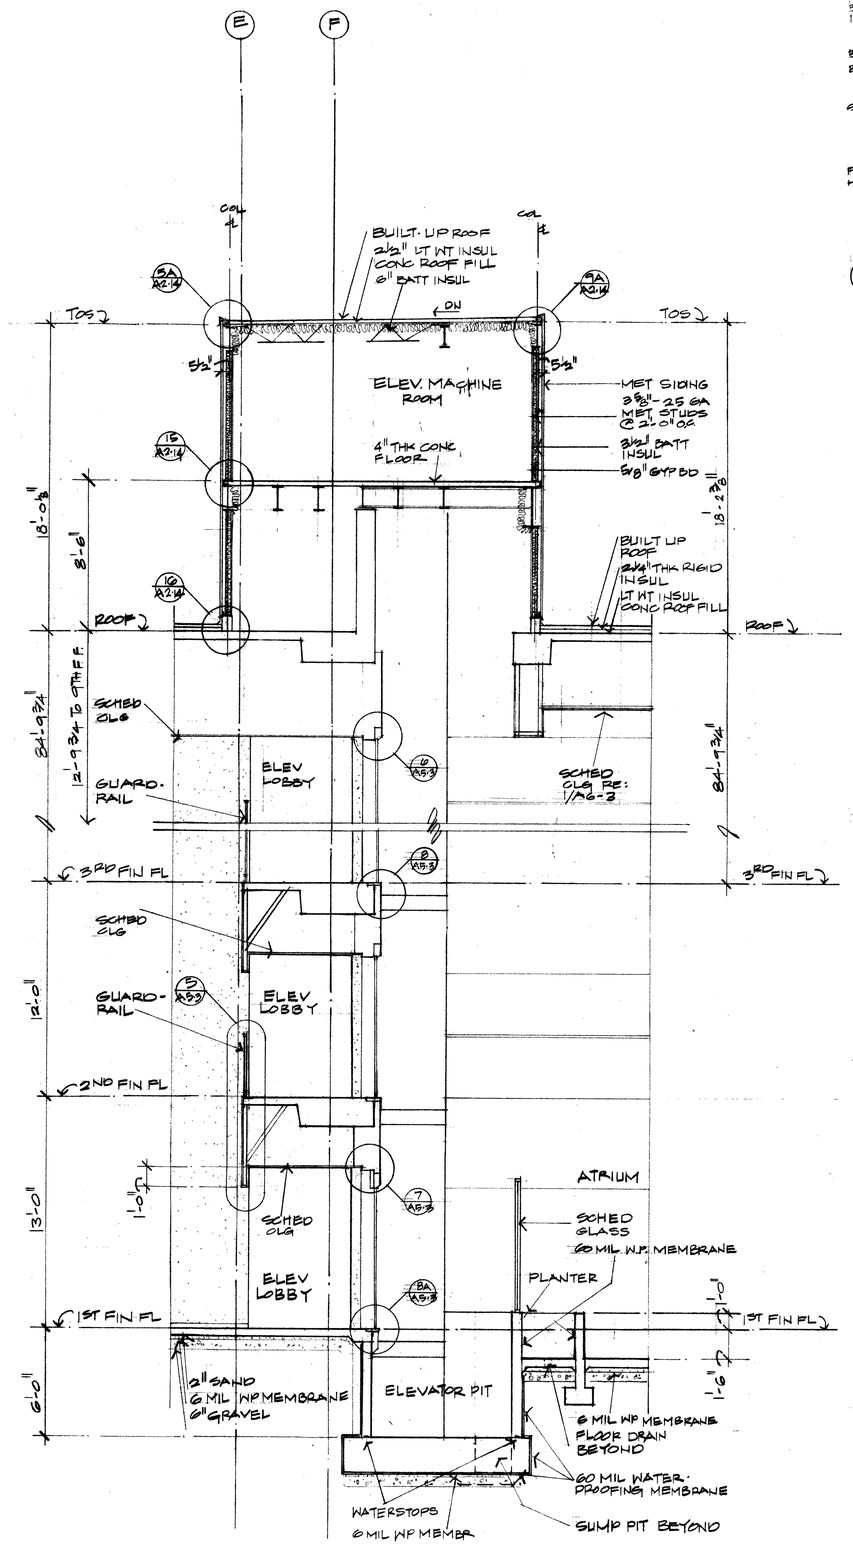

3 SECTION
1/4" = 1'-0"

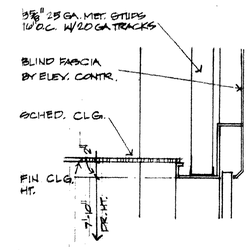

6 DOOR HEAD @ TYP. FL.
1" = 1'-0"

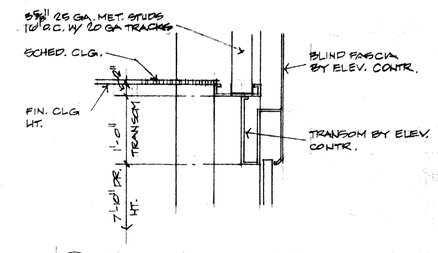

7 DOOR HEAD @ 1ST FL.
1" = 1'-0" (ONLY)

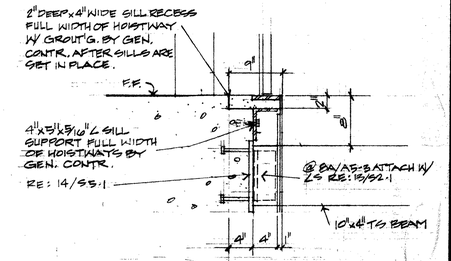

8 8A SILL DET.

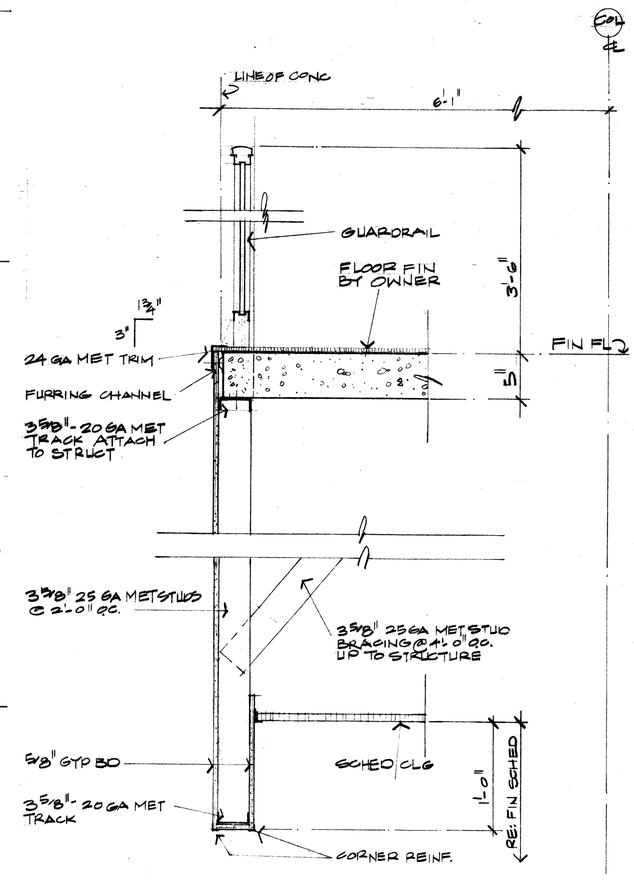

5 GUARDRAIL
1½" = 1'-0"

333 RANCHO ROAD
LAS VEGAS NEVADA
MEL POWERS INVESTMENT BUILDER

PROJECT NUMBER
79-24

DATE
5-1-80

SHEET
A5-3

OF 3