SCALE: Horiz. 1" = 20'
Vert. 1" = 1'

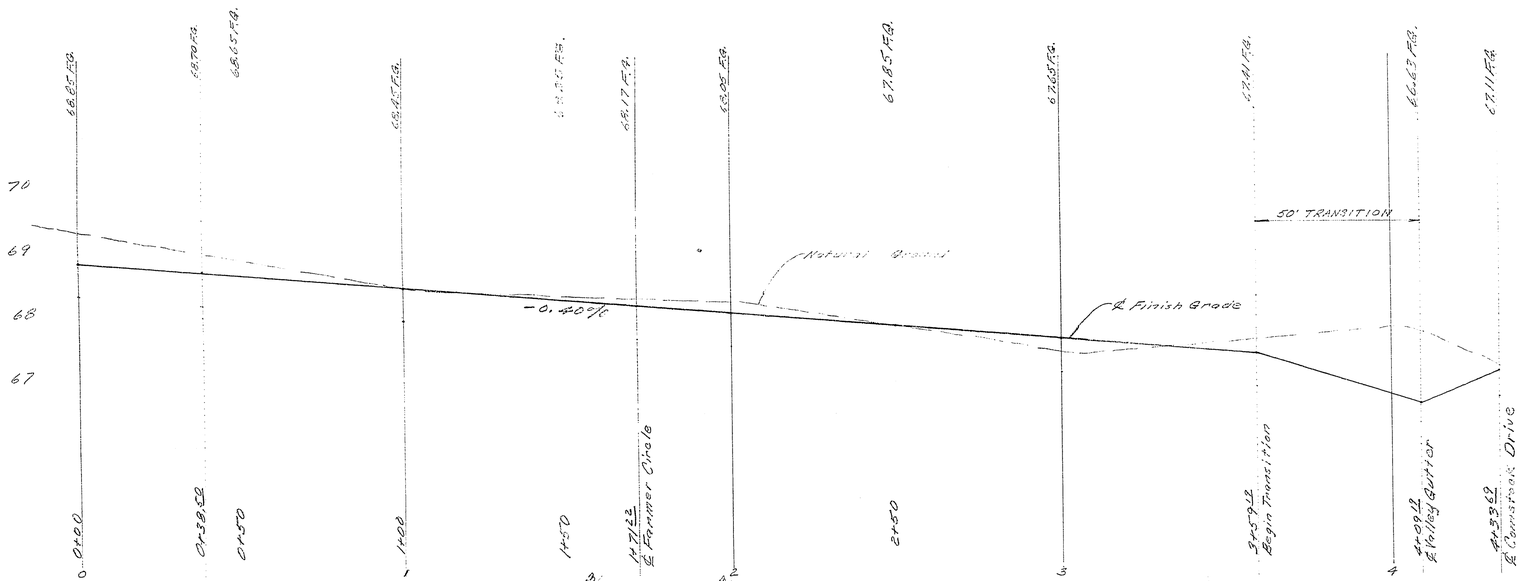

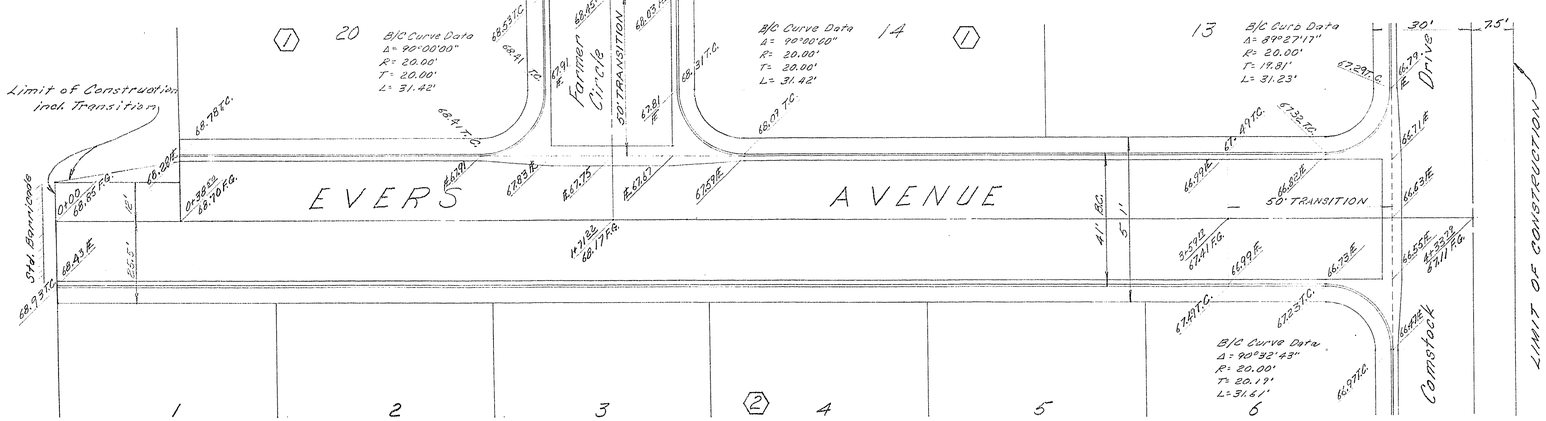

N

Engineer: W. T. de Valcourt
W.T. de Valcourt, Jr. R.C.E. 1815

Approved: R P Lane 6-22-64
City Engineer

R. R. Nicholson 6-12-64
FIELD ENGINEER

NO.	DATE	REVISIONS	BY	CK	CLIENT APPROVAL
1	6/16/64	General Revision According to C.L.V.	WH		

BUSINESS ENGINEERING ARCHITECTURE MANAGEMENT, INC.
LAS VEGAS, NEVADA

COLLEGE HEIGHTS #6
STREET PLAN & PROFILE

CLIENT APPR.	DATE 5/7/64
DRAWN BY WH	CHECKED BY
DIV. MGR. B.L.O.	SCALE 1"=20'
SHEET 3 OF 24	DRAWING NO.

beam, inc.

Evers Ave.
1079-1110-6

TOPFLIGHT 11-62