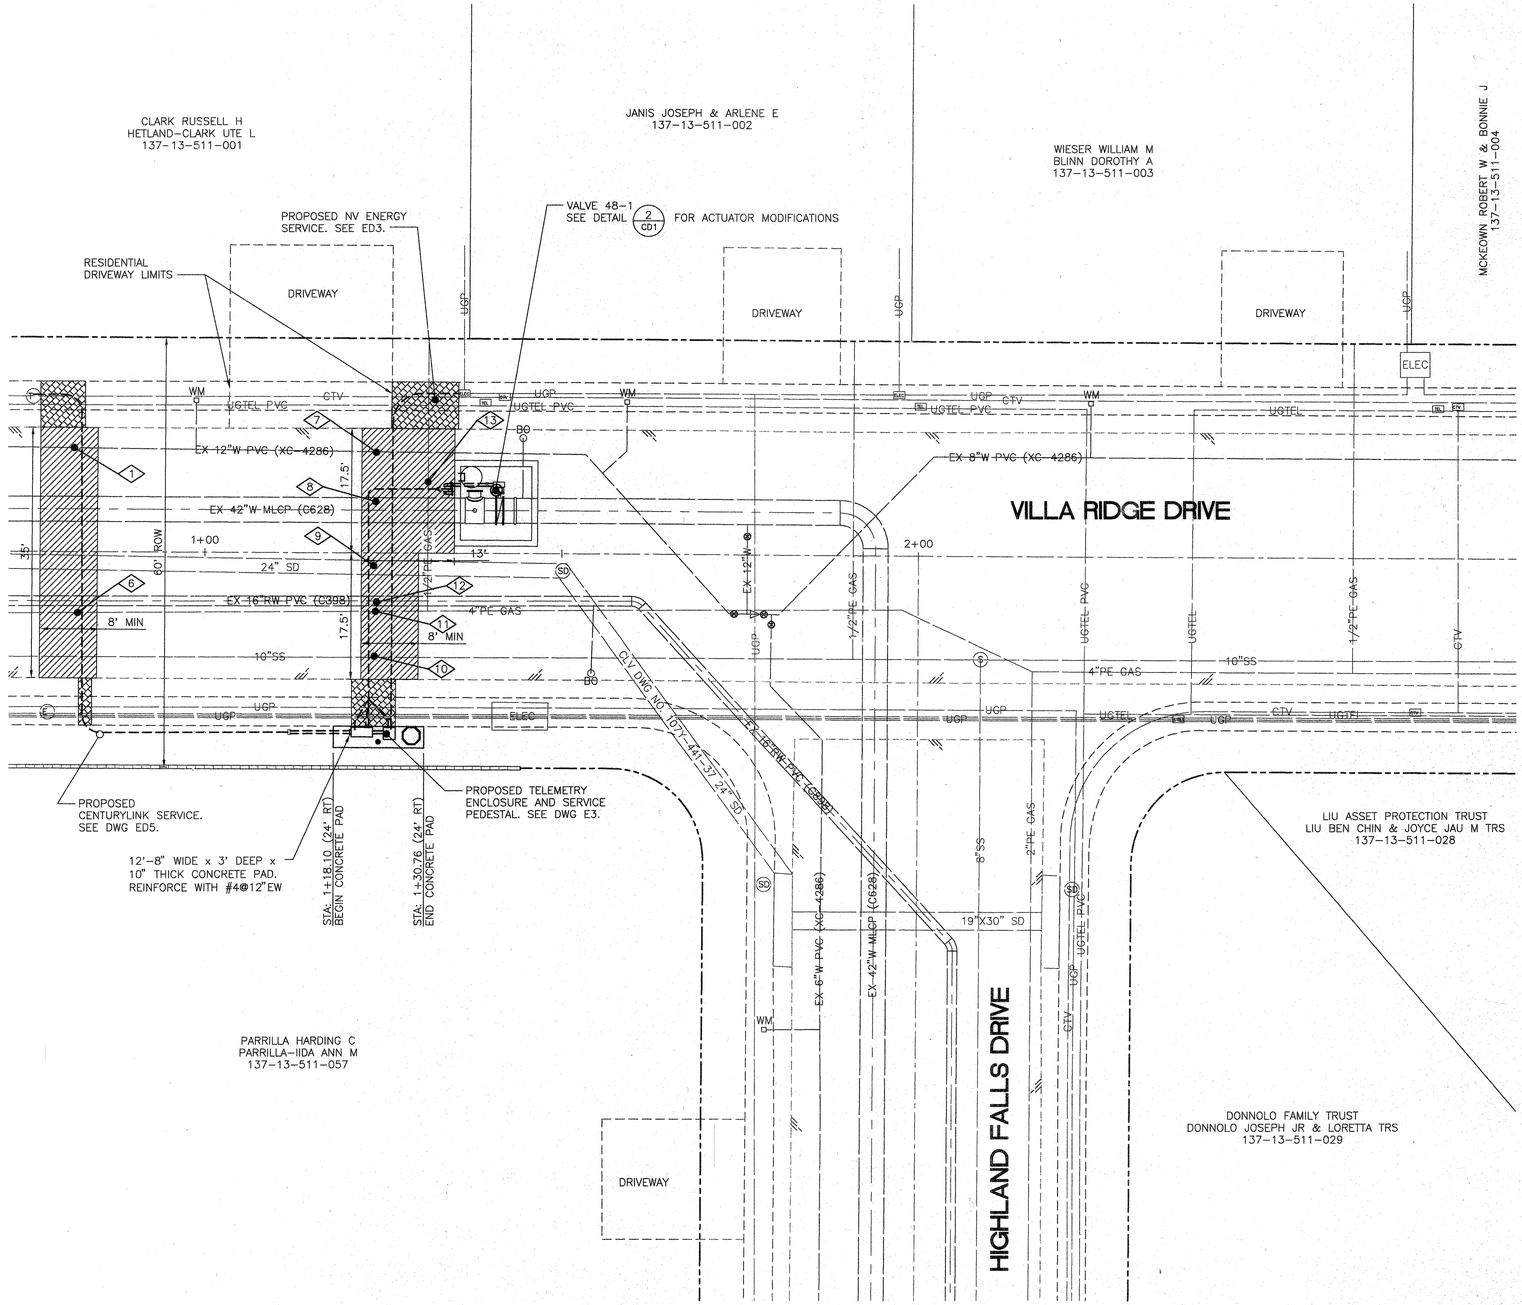

POT HOLE SCHEDULE

NO.	DEPTH OF COVER	DESCRIPTION
1	3.00'	12" PVC WATER (LVVWD)
6	3.25'	4" PE GAS (SOUTHWEST GAS)
7	3.50'	12" PVC WATER (LVVWD)
8	11.50'	42" MLCP WATER (LVVWD)
9	4.50'	24" RCP STORM DRAIN (CLV)
10	6.10'	10" PVC SANITARY SEWER (CLV)
11	2.70'	4" PE GAS (SOUTHWEST GAS)
12	10.20'	16" PVC WATER (LVVWD)
13	2.70'	1/2" PE GAS (SOUTHWEST GAS)

LEGEND

ASPHALT PAVEMENT REPLACEMENT – 3" THICK
- PER UNIFORM STANDARD SPECIFICATIONS DRAWING 500 BT PUBLIC WORKS CONSTRUCTION OFF-SITE IMPROVEMENTS, CLARK COUNTY AREA NEVADA, LATEST EDITION

CONCRETE REPLACEMENT

NOTES

1. CONCRETE REPLACEMENT IS SHOWN APPROXIMATELY. CONTRACTOR SHALL REMOVE AND REPLACE SIDEWALK, ROLL CURB AND GUTTER JOINT TO JOINT AS REQUIRED TO INSTALL CONDUITS.
2. MAINTAIN ACCESS TO ALL RESIDENTIAL PROPERTIES AT ALL TIMES.

Avoid overhead power line contact. It's costly.
Call before you OVERHEAD
1-702-227-2929
Call before you Dig
Avoid cutting underground utility lines. It's costly.
Call 811

H#36700 | CLV DWG # 565-476

REVISIONS:

LAS VEGAS VALLEY WATER DISTRICT
1001 S. VALLEY VIEW BOULEVARD
LAS VEGAS, NEVADA 89153
(702) 870-2011

VERIFY SCALE
1/2 0 1/2 1
BAR REPRESENTS ONE AND ONE-HALF INCHES ON ORIGINAL

CHEYENNE 2975 ZONE MOTOR OPERATED VALVES
VILLA RIDGE DRIVE AND HIGHLAND FALLS DRIVE
SITE PLAN

SCALE 1" = 10'

DRAWN BY: M.E.NOLAN 04/11/08
CHECKED BY: R.PEARSON 04/11/08
RECOMMENDED BY: RYAN PEARSON DATE
ACCEPTED BY: PETER J. JAUCH DATE

PROFESSIONAL ENGINEER RYAN CADE PEARSON CIVIL No. 14463 STATE OF NEVADA
EXP. 12/31/11

CONTRACT NUMBER
C1280
DRAWING NUMBER C1
SHEET 7 OF 22

125820