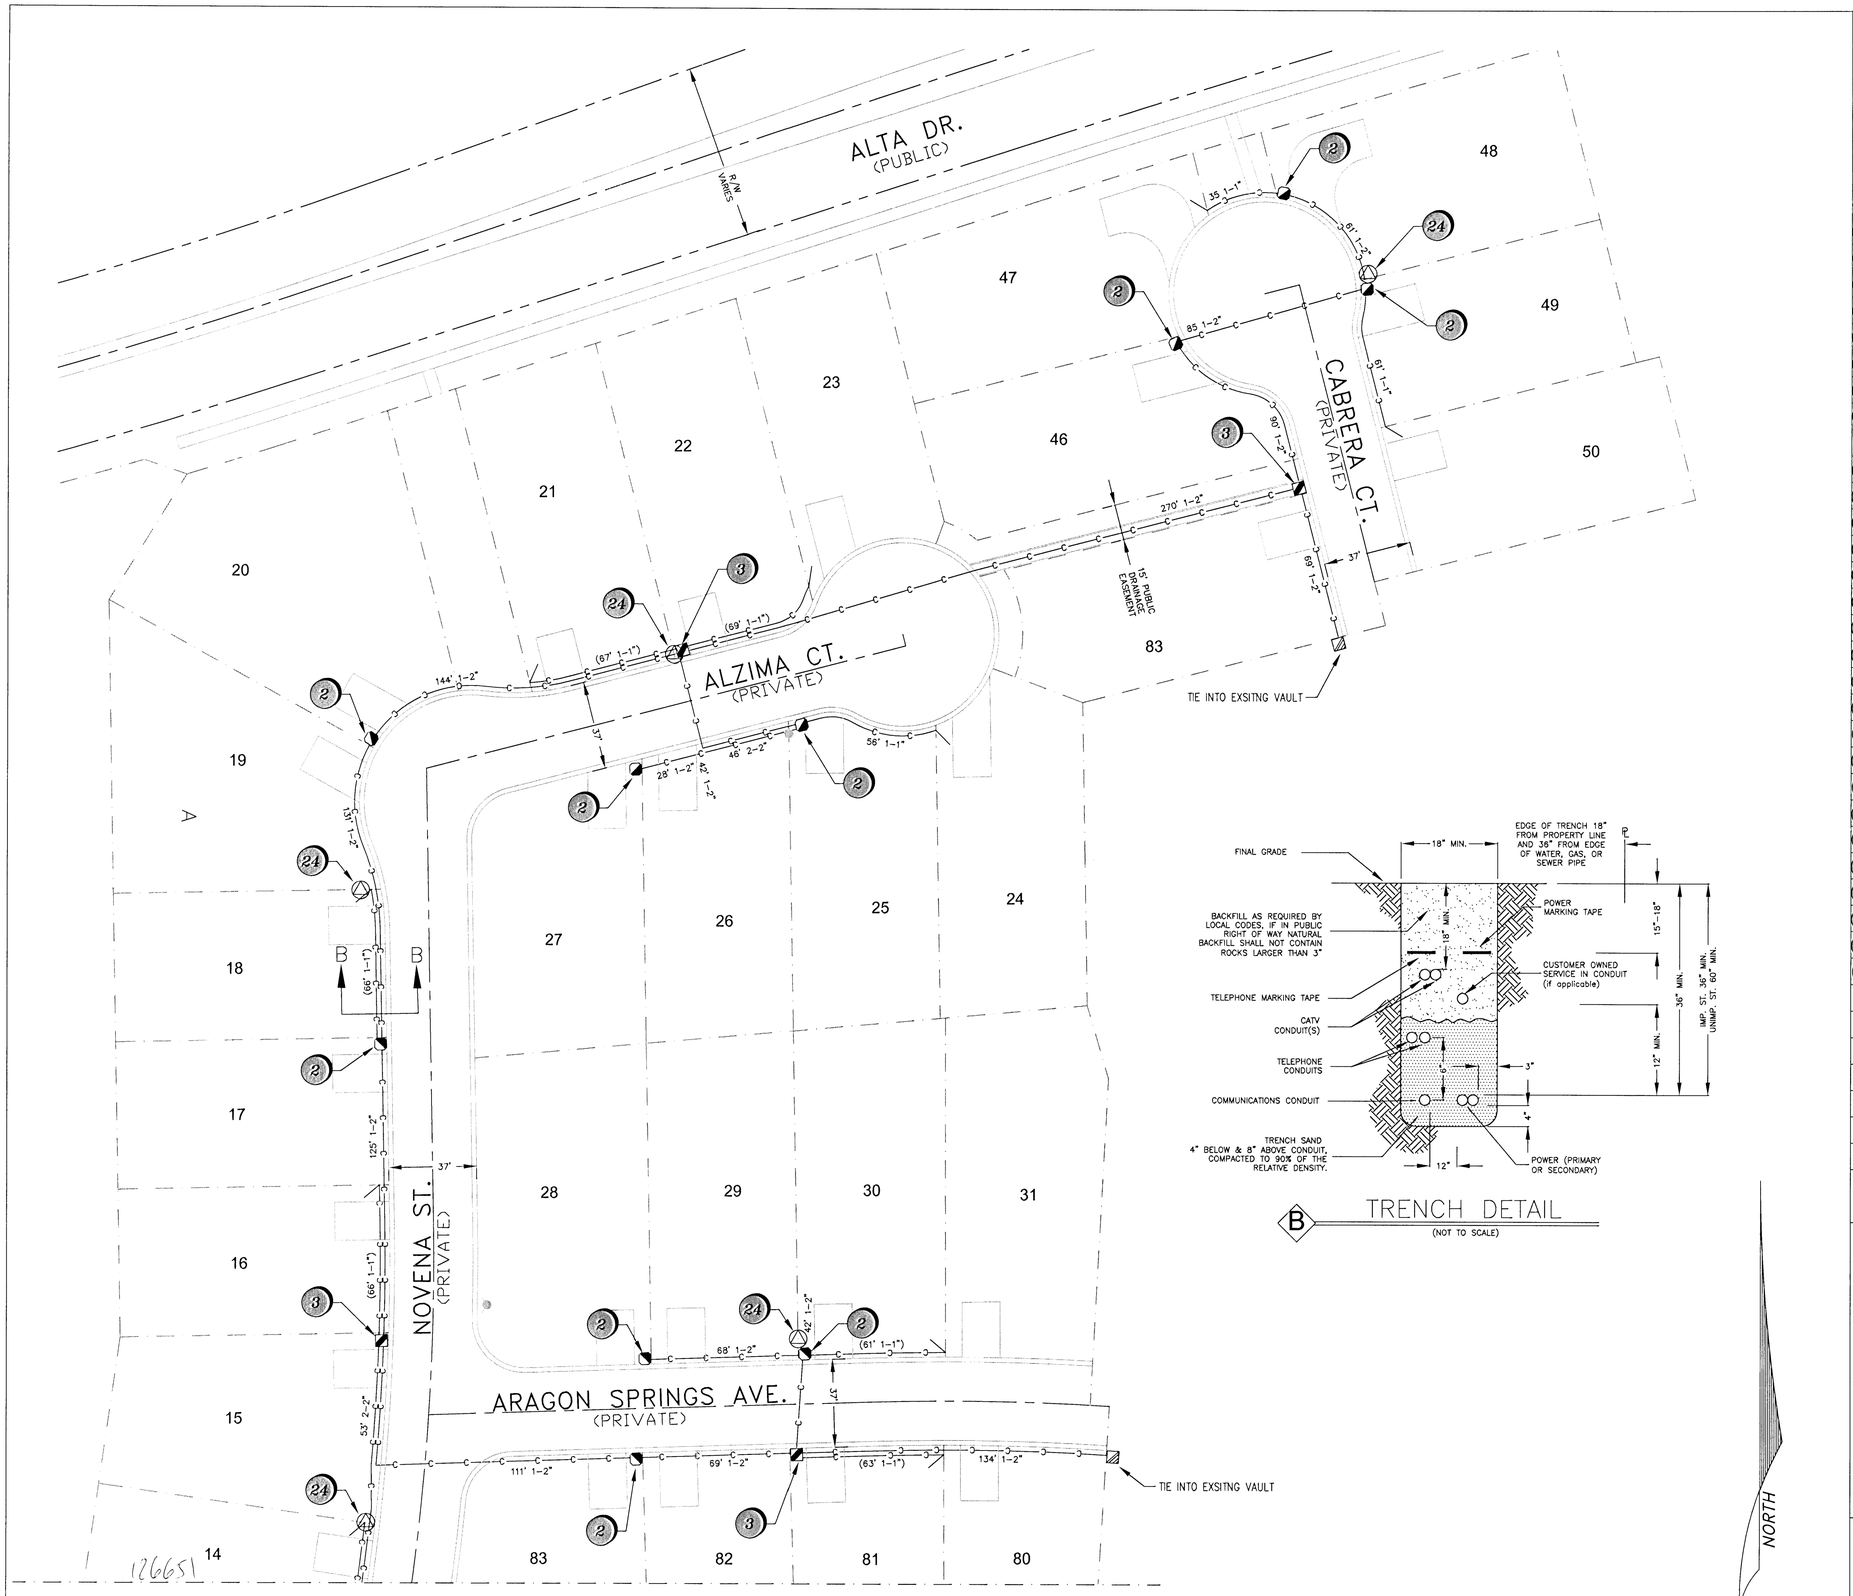

B TRENCH DETAIL
(NOT TO SCALE)

LEGEND

1	R&R X'– S.W. SLAB(S) OR POTHOLE
2	INSTALL NEW B–50 PULL BOX (13"x24"x24")
2B	EXISTING B–50 PULL BOX (13"x24"x24")
3	INSTALL NEW B–100 PULL BOX (24"x36"x24")
3B	EXISTING B–100 PULL BOX (24"x36"x24")
4	INSTALL NEW T–200 CATV VAULT (30"x48"x36")
4B	EXISTING T–200 CATV VAULT (30"x48"x36")
5	INSTALL NEW T–400 CATV VAULT (36"x60"x36")
5B	EXISTING T–400 CATV VAULT (36"x60"x36")
6	INSTALL NEW T–600 CATV VAULT (48"x72"x36")
6B	EXISTING T–600 CATV VAULT (48"x72"x36")
7	INSTALL NEW CATV PEDESTAL
7B	EXISTING CATV PEDESTAL
8	EXISTING TELCO PULL BOX
8B	EXISTING NV ENERGY PULL BOX
9	EXISTING TELCO MANHOLE
10	INSTALL RHINO CABINET
11	–C– SIDEWALK/DIRT TRENCH–INSTALL
12	–C– ASPHALT/STREET TRENCH–INSTALL
13	–B– PROPOSED BORE
14	–X– EXISTING CATV CONDUIT(S)
15	----RIGHT–OF–WAY LINE
16	–·– LOT/PROPERTY LINE
17	····· EDGE OF PAVEMENT
18	-XOHC- EXISTING OVERHEAD OF FIBER OPTIC CABLE OR COAX
19	-OHC- PROPOSED OVERHEAD INSTALL OF FIBER OPTIC CABLE OR COAX
20	EXISTING TELCO POLE
21	EXISTING POWER COMPANY POLE
22	EXISTING JOINT POLE
23	JOINT POLE WITH A TRANSFORMER
24	EXISTING NEVADA POWER TRANSFOMER/TRANSFORMER PAD
25	COX POWER SUPPLY (49"x24"x52")
26	RISER POLE/QUADRANT DETAIL RISER OWNERSHIP NOTED (C)CATV (T)TELCO
27	RAILROAD
28	EXISTING FACILITIES TO BE REMOVED OR ABANDONED
29	(MH) EXISTING MANHOLE

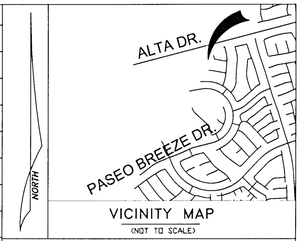

VICINITY MAP
(NOT TO SCALE)

REVISIONS

REV	DESCRIPTION	DATE	BY
	–	–	–

COX PROPRIETARY

Approved for Construction

THIS APPROVAL IS FOR WORK IN CLV R/W OR CLV EASEMENTS ONLY. OBTAINING PERMISSIONS OR EASEMENTS FOR WORK SHOWN ON PRIVATE PROPERTY IS THE RESPONSIBILITY OF THE UTILITY.

APPROVAL — DATE 4/7/2011

PERMIT #	3000009259
DRAWN BY:	S.P
DATE:	4/6/11
SCALE:	1"=30'
NODE:	RRP90
W.O. #	–
TECH #	702–210–7002
APPROVED BY:	JEFF BLATT

cox
1700 Vegas Drive
Las Vegas, Nevada 89106
Telephone: 702/545–1606
Fax: 702/545–2606

DISCLAIMER NOTE

UTILITY LOCATIONS SHOWN HEREON ARE APPROXIMATE ONLY. IT SHALL BE THE CONTRACTOR'S RESPONSIBILITY TO DETERMINE THE EXACT HORIZONTAL AND VERTICAL LOCATION OF ALL EXISTING UNDERGROUND AND OVERHEAD UTILITIES PRIOR TO COMMENCING CONSTRUCTION. NO REPRESENTATION IS MADE THAT ALL EXISTING UTILITIES ARE SHOWN HEREON. THE ENGINEER ASSUMES NO RESPONSIBILITY FOR UTILITIES NOT SHOWN OR UTILITIES NOT SHOWN IN THEIR PROPER LOCATION.

AVOID HITING UNDERGROUND TRAFFIC SIGNAL SYSTEMS AND STREET LIGHT SYSTEM CIRCUITS
IT'S COSTLY
CALL BEFORE YOU DO UNDERGROUND
Call before you Underground
1–702–455–7511
CLARK COUNTY TRAFFIC OPERATIONS
OR
1–702–432–5300
LAS VEGAS AREA COMPUTERIZED TRAFFIC SYSTEM

Avoid cutting underground utility lines. It's costly.
Call 811 before you Dig
OR 1–800–227–2600
UNDERGROUND SERVICE (USA)

Avoid overhead power line contact
Call before you OVERHEAD
1–702–227–2929
NEVADA POWER ENVIRONMENT AND SAFETY SERVICES DEPARTMENT

TOTAL BORE	–
TOTAL DIRT TRENCH	–
TOTAL ASPHALT TRENCH	–
TOTAL TRENCH	–

SIDEWALK REMOVAL/REPAIR

TOTAL S/W PANELS	–
TOTAL LINEAR FOOTAGE	–

CITY ENTITY:
CITY OF LAS VEGAS
731 SOUTH FOURTH STREET
LAS VEGAS, NEVADA 89101
(702) 229–6301

PROJECT LOCATION: SV23A PARCEL J – UNIT 2 BARCELONA
PASEO BREEZE & AMARYLIS PRIDE LN

SUB–CONTRACTOR:

CITY NOTES: 11 8/11/10 DWG#10V4005-L-LTC SHEET 3 of 6

SHEET NO. 1

SHEET 1 OF 6

4/6/2011 9:50:29 AM, spatmon