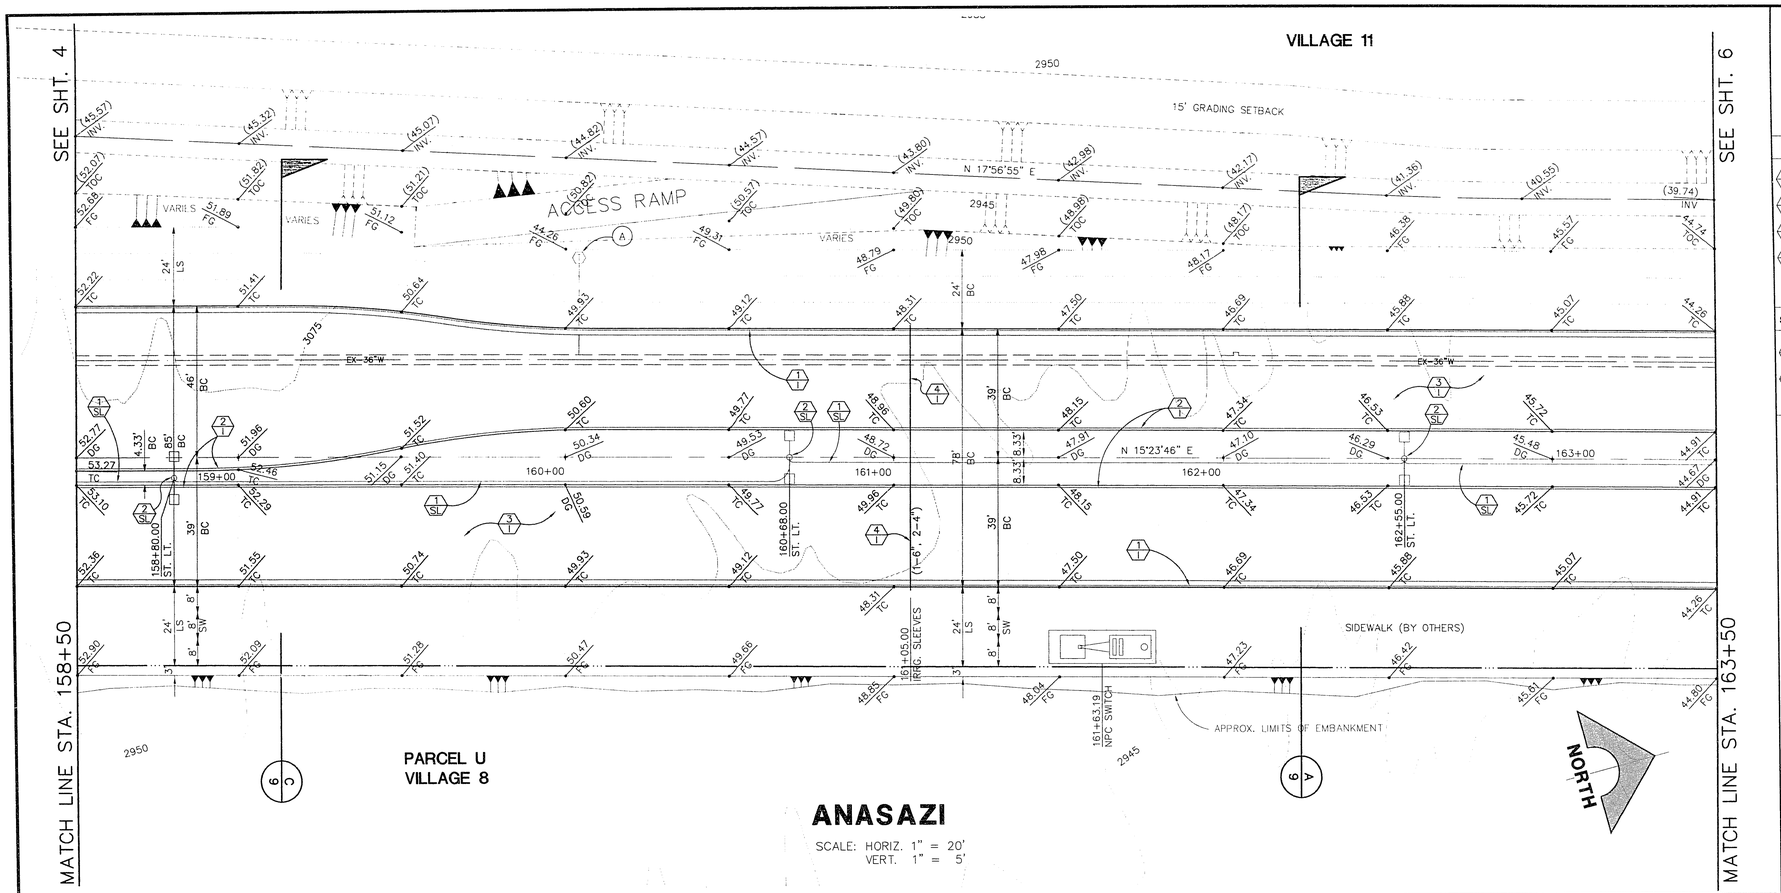

* NOTE:
THIS CONTRACT SHALL CONSIST ONLY OF ROUGH GRADING ANASAZI DRIVE TO SUBGRADE.

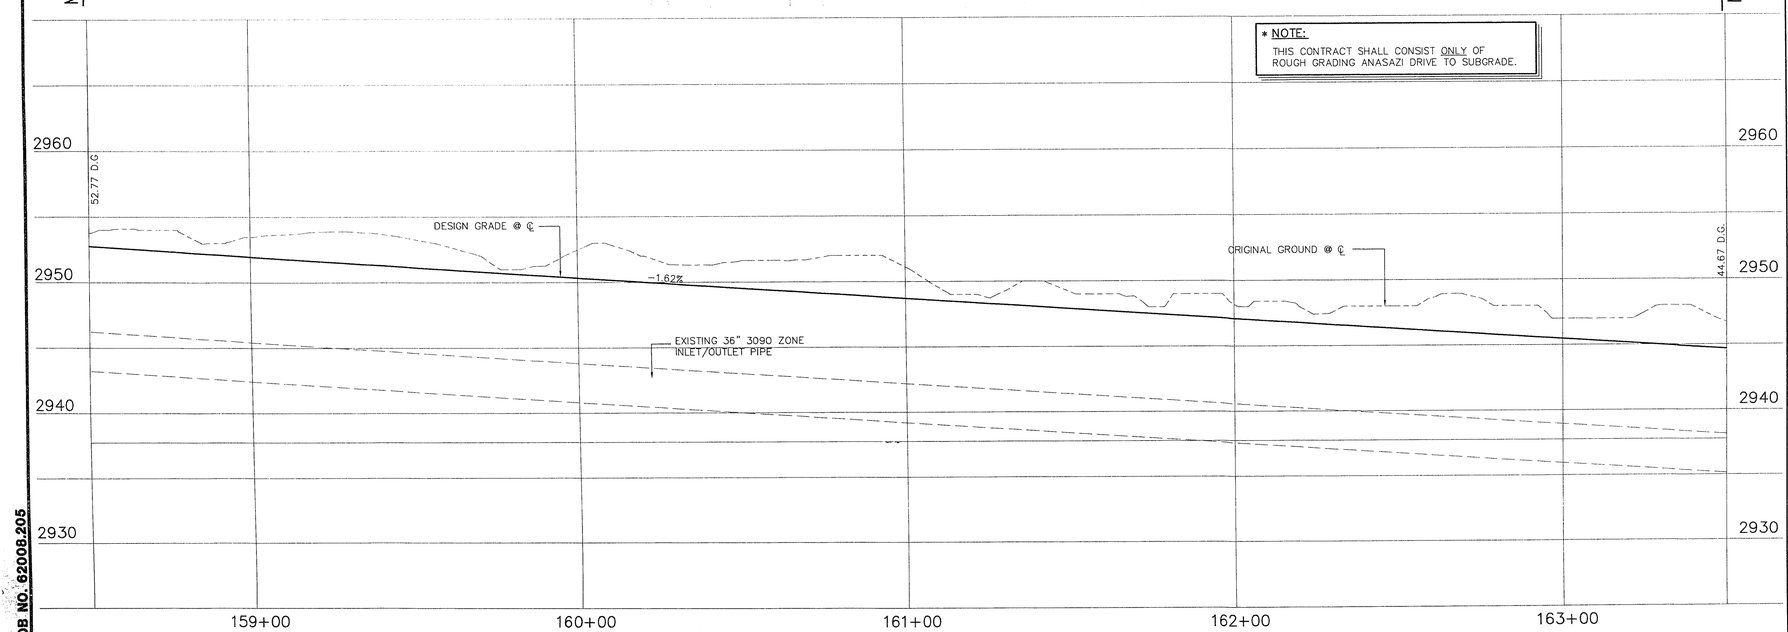

CONSTRUCTION NOTES

IMPROVEMENTS

1. INSTALL TYPE "L" CURB & GUTTER (S-47 / S)
2. INSTALL "A" TYPE ISLAND CURB (S-50 / S)
3. INSTALL AC PAVEMENT PER STREET SECTIONS SHEET NO. 26
4. INSTALL IRRIGATION SLEEVES; NUMBER AND SIZE OF CONDUIT PER PLAN (U-18 / S)

STREET LIGHTING

1. STREET LIGHT CONDUIT, SEE ELECTRICAL PLAN
2. STREET LIGHT, SEE ELECTRICAL PLANS

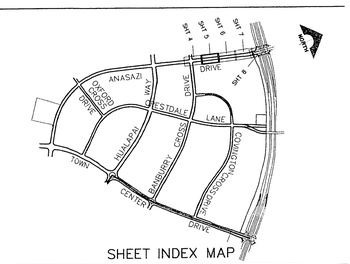

SHEET INDEX MAP

REV.	DATE	DESCRIPTION	DATE	APPROVAL

RECOMMENDED BY: BERT A. HUGHES (P.E. NO. 10259) 10/24/94
APPROVED BY: BERT A. HUGHES 10/24/94
BERT A. HUGHES No. 10259 PROFESSIONAL ENGINEER STATE OF NEVADA CIVIL

G.C. WALLACE, INC.
Engineering/Architecture
1555 SOUTH RAINBOW BLVD/LAS VEGAS, NEVADA 89146

SUMMERLIN
ANASAZI DRIVE IMPROVEMENTS
ANASAZI DRIVE
PLAN & PROFILE
STA. 158+50 TO STA. 163+50

SHEET
5
SHT 5 OF 9

JOB NO. 62008.205

S.T.S., ARG-5.DWG, 10/24/94

20-2-164 107-V2278