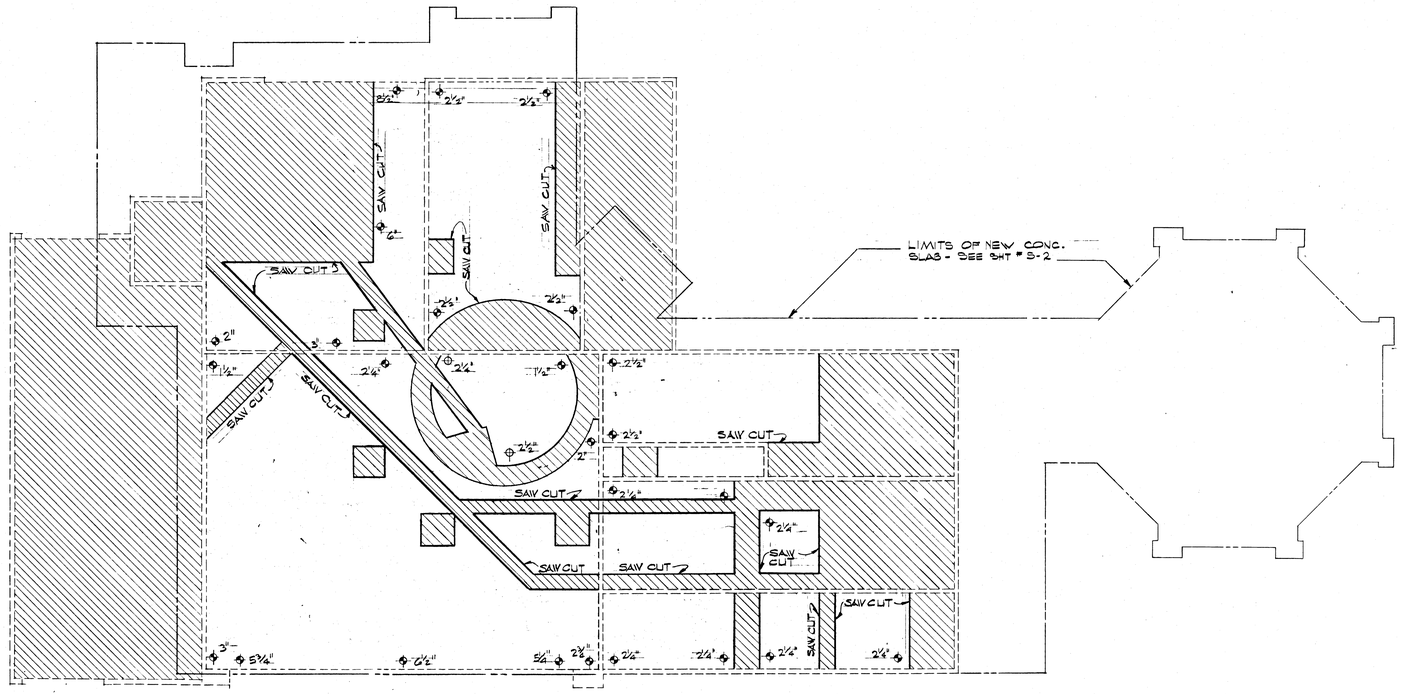

FOUNDATION DEMOLITION PLAN

1/8" = 1'-0"

LEGEND

- EXIST. SLAB TO BE REMOVED FOR NEW FTGS. AND MECH./ELECT.
- EXIST. SLAB TO REMAIN
- EXIST. C.M.U. WALLS TO BE REMOVED TO LEVEL OF EXIST. CONC. SLAB
- APPROX. THICKNESS OF SAND FILL BETWEEN NEW & EXIST. CONC. SLABS

GUNNY, BRIZENDINE & POGGEMEYER
ENGINEERS PLANNERS
1284 EAST SAHARA AVENUE • LAS VEGAS • NEVADA 89104 • (702) 735-1928
828 MARGRAVE DRIVE • HENDERSON • NEVADA 89015 • (702) 837-1101
84133

DATE 12-12-85
DRAWN LWA
CHECKED JCG
JOB NO. 84-133

DOBRUSKY KITTRELL GARLOCK aia
Architects
3230 CAMBRIDGE ST. LAS VEGAS, NEVADA 89109 (702) 733-0433

City of Las Vegas
Downtown Transportation Center
Las Vegas, Nevada

SHEET S-2.1
OF 44 OF 65
FILE NUMBER 590-21

Kst - 1513 TELEDAR DRAFTING FILM