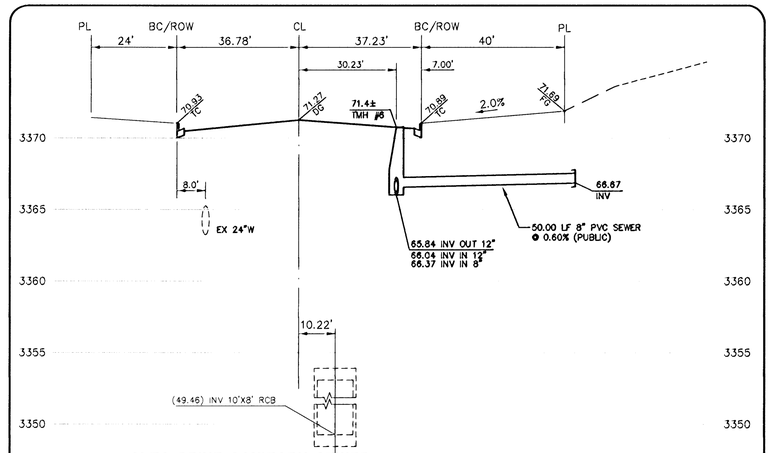

ALTA DRIVE SANITARY SEWER
LATERAL DETAIL @ STA. 219+25.47

6 –

SCALE: HORIZ. 1" = 20', VERT. 1"= 5'
SID #___ PROJECTS 6A, 6B & 6C
SID #809 PROJECTS 8A, 8B & 8C

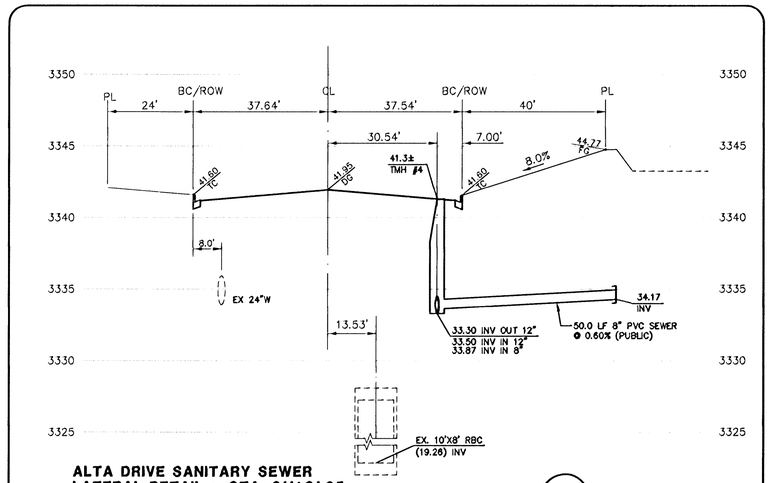

ALTA DRIVE SANITARY SEWER
LATERAL DETAIL @ STA. 211+31.05

5 –

SCALE: HORIZ. 1" = 20', VERT. 1"= 5'
SID #___ PROJECTS 6A, 6B & 6C
SID #809 PROJECTS 8A, 8B & 8C

APPROVED FOR CONSTRUCTION

LAS VEGAS VALLEY WATER DISTRICT ENGINEERING SERVICES MANAGER

PROJECT NO. 121343 DATE: 02/27/13

20130848

H# 47511

CLV DRAWING NO. 1071 5922.

ENGINEER - STATE OF NEVADA
DANIEL F. KELLEY
Exp. 06/30/2013
CIVIL
No. 21114
PROFESSIONAL

DATE: 2/12/13

REV	DATE	DESCRIPTION	DATE	AGEN. APP	DATE	CCW APP

DESIGN: CTP
DRAWN: CTP
CHECK: CMB
ISSUE DATE:
ISSUE EDITOR:
PLOT DATE: 02-12-13
PLOT TIME: 15:16:15

G.C. WALLACE COMPANIES
ENGINEERS | PLANNERS | SURVEYORS
1555 S. RAINBOW BOULEVARD · LAS VEGAS, NV 89146
T: 702.804.2000 · F: 702.804.2299 · GCWALLACE.COM

dkelley

F:\Projects\620\620238-202\DWG\Production\202-C16.dwg

THE HOWARD HUGHES COMPANY, LLC

VILLAGE 23A/23B ALTA DRIVE IMPROVEMENTS

LATERAL PROFILES II

SHEET 16
16 OF 28 SHTS

JOB NO. 620238-202