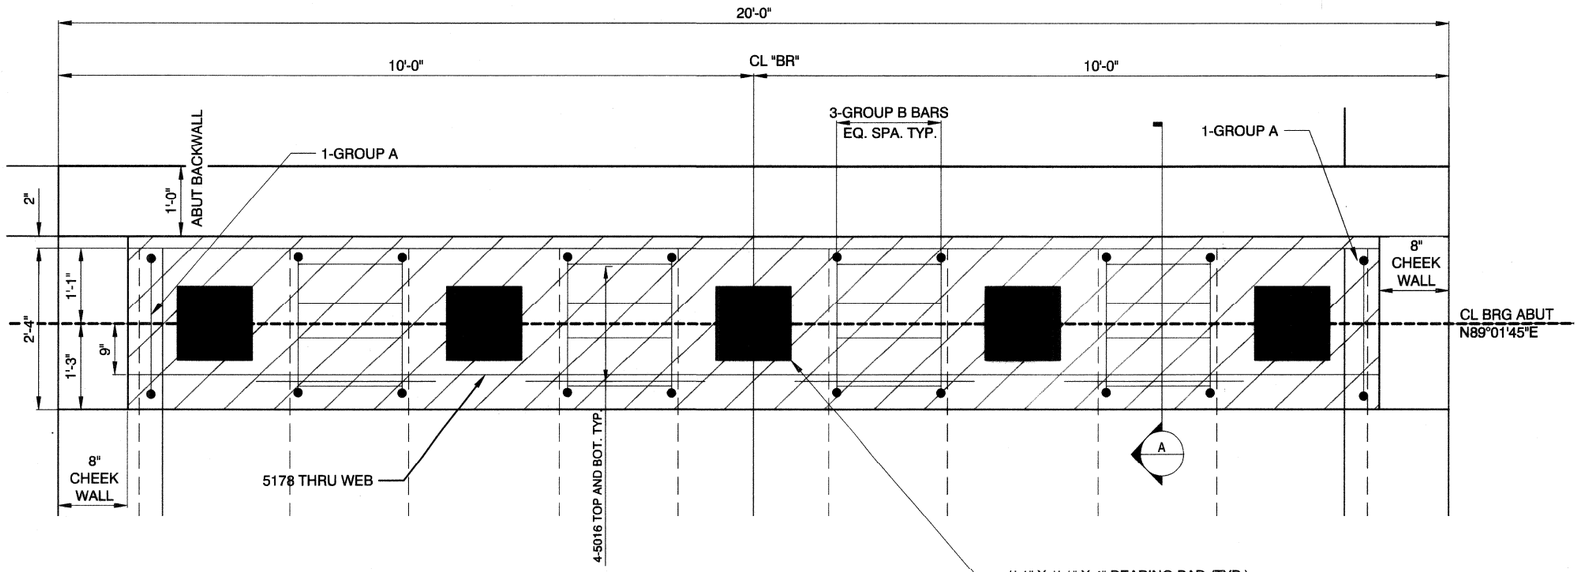

PLAN

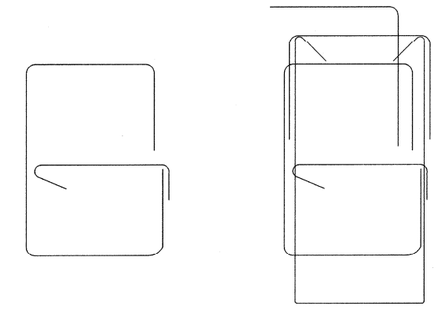

GROUP A BARS
1 - AD5034
1 - AD50810

GROUP B BARS
1 - AD5034
1 - AD50810
1 - AD50411
1 - AD5110

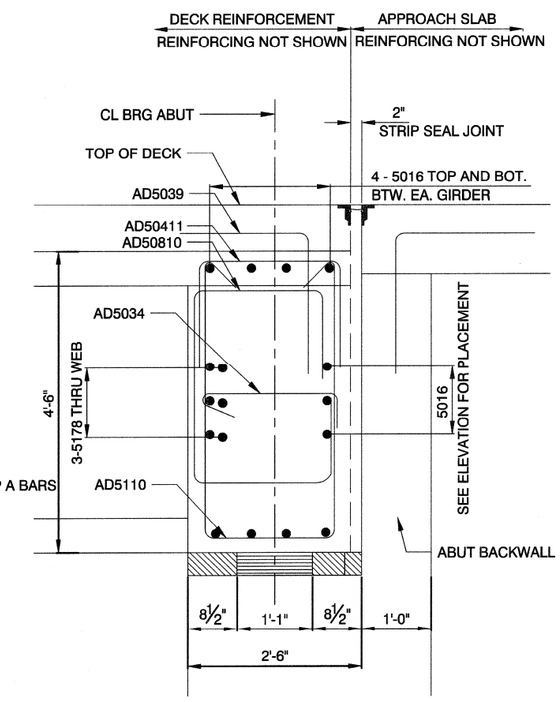

SECTION A–A

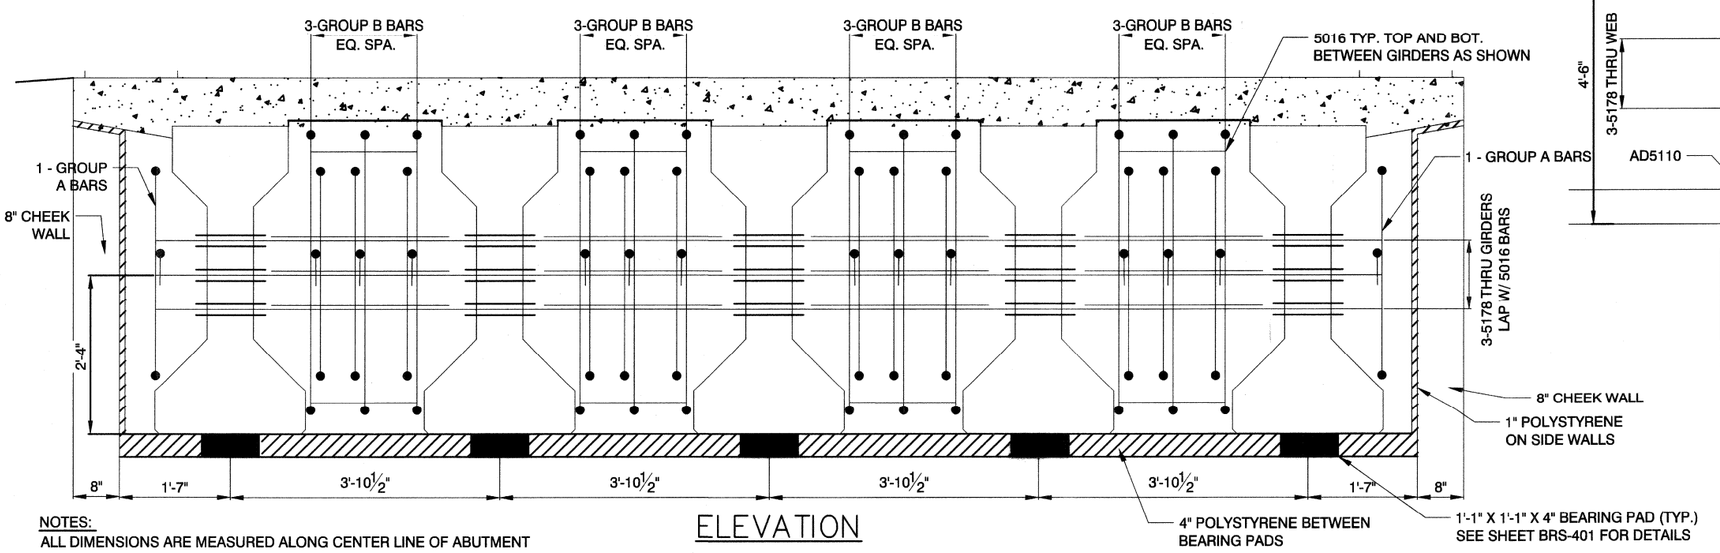

ELEVATION

NOTES:
ALL DIMENSIONS ARE MEASURED ALONG CENTER LINE OF ABUTMENT

FEDERAL PROJECT NUMBER: GM-0003(180)

G:\14078 CIMARRON PEDESTRIAN BRIDGE\H48938\SHEET SET\DWG\H48938-07-S04.DWG

1/9/18

NO.	DATE	REVISIONS

PREPARED BY
DEPARTMENT OF PUBLIC WORKS
CAPITAL PROJECT MGMT

POGGEMEYER DESIGN GROUP
6960 Smoke Ranch Road - Suite 110
Las Vegas, Nevada 89128 - (702) 255-8100

PREPARED FOR
CITY OF LAS VEGAS

H# 48938
BID# 17-48938
DATE: JANUARY 2018
DESIGNED BY: SRR
DRAWN BY: AP
CHECKED BY: AP
SUBMITTAL STAGE: 100% FINAL

TITLE
CIMARRON PEDESTRIAN BRIDGE AT SUMMERLIN PARKWAY

SHEET
ABUTMENT DIAPHRAGM

PROFESSIONAL ENGINEER - STATE OF NEVADA
MICHAEL VECCHIARELLI
EXP: 06-30-18
CIVIL
No. 9052
3-9-18

SHEET
BRS-402
30 OF 86

DRAWING NO.
676-22