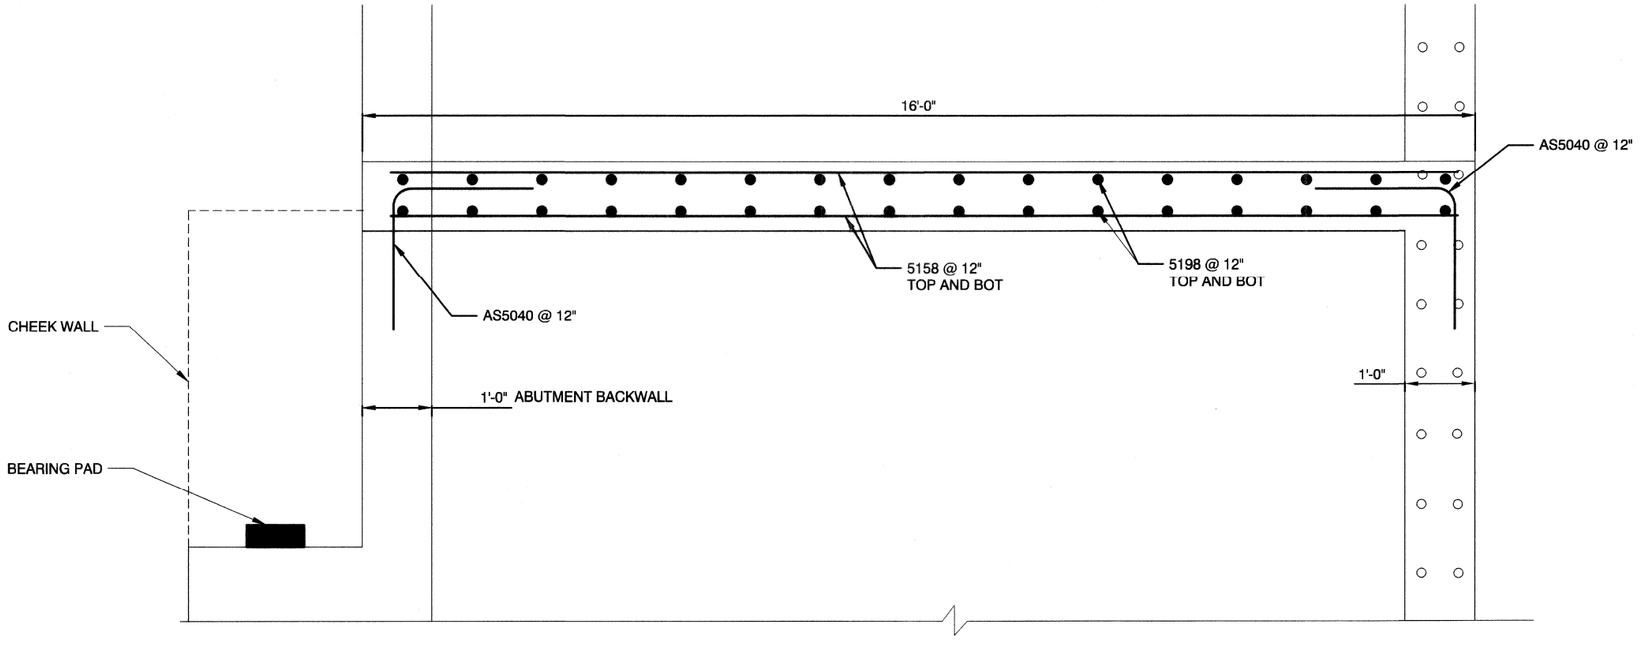

NOTES:

1. THE APPROACH SLAB CONCRETE SHALL BE F'C = 5,000 PSI
2. THE CONTACT JOINT BETWEEN CONCRETE PAVEMENT AND APPROACH SLAB SHALL PARALLEL THE BACK FACE OF THE STRUCTURE.
3. STRUCTURAL FILL MATERIAL UNDER APPROACH SLABS SHALL BE A 12" LAYER OF GRANULAR BACKFILL COMPACTED TO NOT LESS THAN 95% OF THE MAXIMUM DENSITY IN ACCORDANCE WITH SUBSECTION 207.03.01 OF THE STANDARD SPECIFICATIONS.
4. SEE SHEET BRS-605 FOR STRIP SEAL JOINT DETAIL.

SECTION A-A

(SEE SHEET BRS-601 FOR PLAN VIEW)

FEDERAL PROJECT NUMBER: CM-0003(180)

G:\14078 CIMARRON PEDESTRIAN BRIDGE\H48938\SHEET SET\DWG\H48938-07-S05.DWG
1/8/18

NO.	DATE	REVISIONS

PREPARED BY
DEPARTMENT OF PUBLIC WORKS
CAPITAL PROJECT MGMT

POGGEMEYER DESIGN GROUP
6980 Smoke Ranch Road - Suite 110
Las Vegas, Nevada 89128 - (702) 255-9100

PREPARED FOR
CITY OF LAS VEGAS

H# 48938
DATE: JANUARY 2018
SUBMITTAL STAGE: 100% FINAL
BID# 17-48938
DESIGNED BY: SRR
DRAWN BY: AP
CHECKED BY: AP

TITLE
CIMARRON PEDESTRIAN BRIDGE AT SUMMERLIN PARKWAY

SHEET
APPROACH SLAB AT ABUTMENT 1 AND 2 SECTION DETAIL

PROFESSIONAL ENGINEER - STATE OF NEVADA
MICHAEL VECCHIARELLI
EXP: 06-30-19
CIVIL
No. 9052
3-9-18

SHEET
BRS-602
41 OF 86
DRAWING NO.
676-22