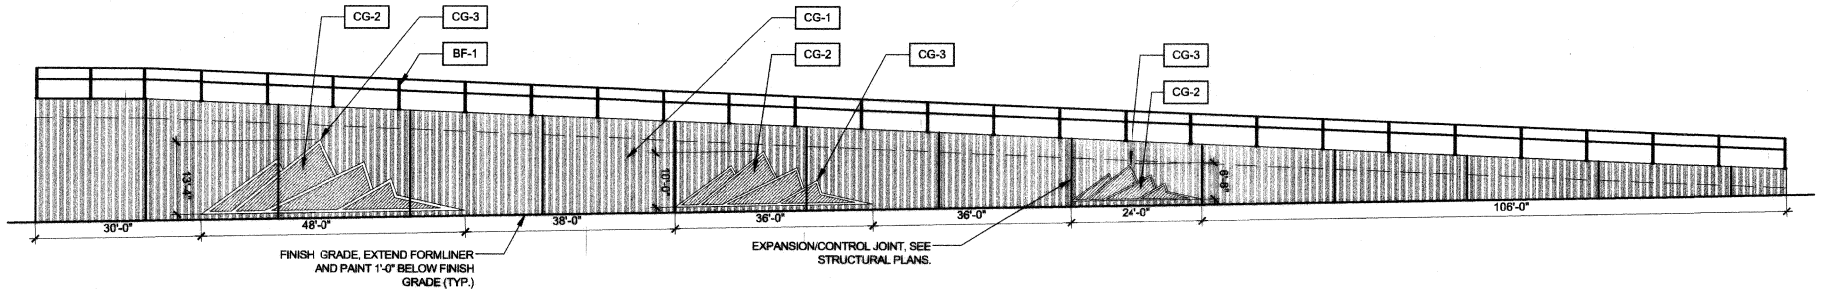

A NORTH APPROACH RAMP (NORTH ELEVATION)

1/16" = 1'-0"

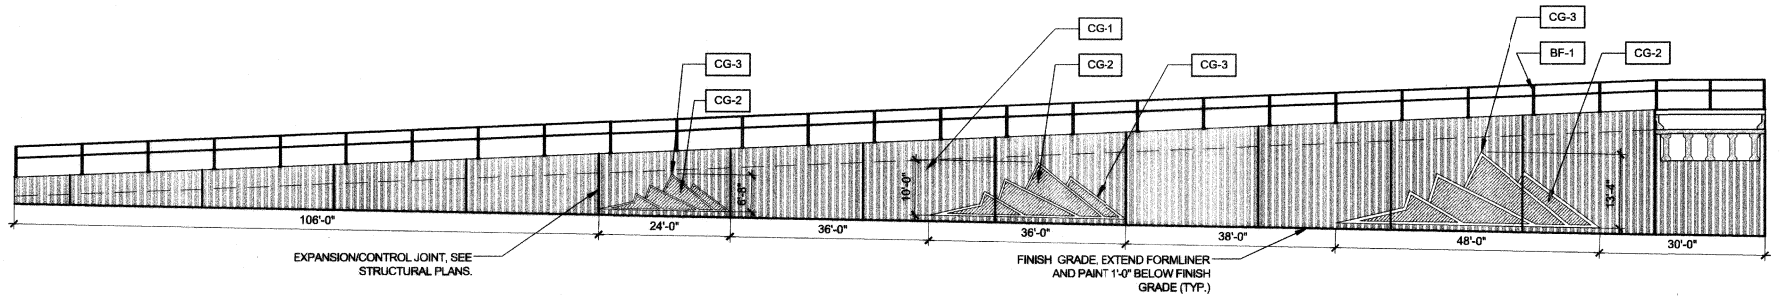

B NORTH APPROACH RAMP (SOUTH ELEVATION)

1/16" = 1'-0"

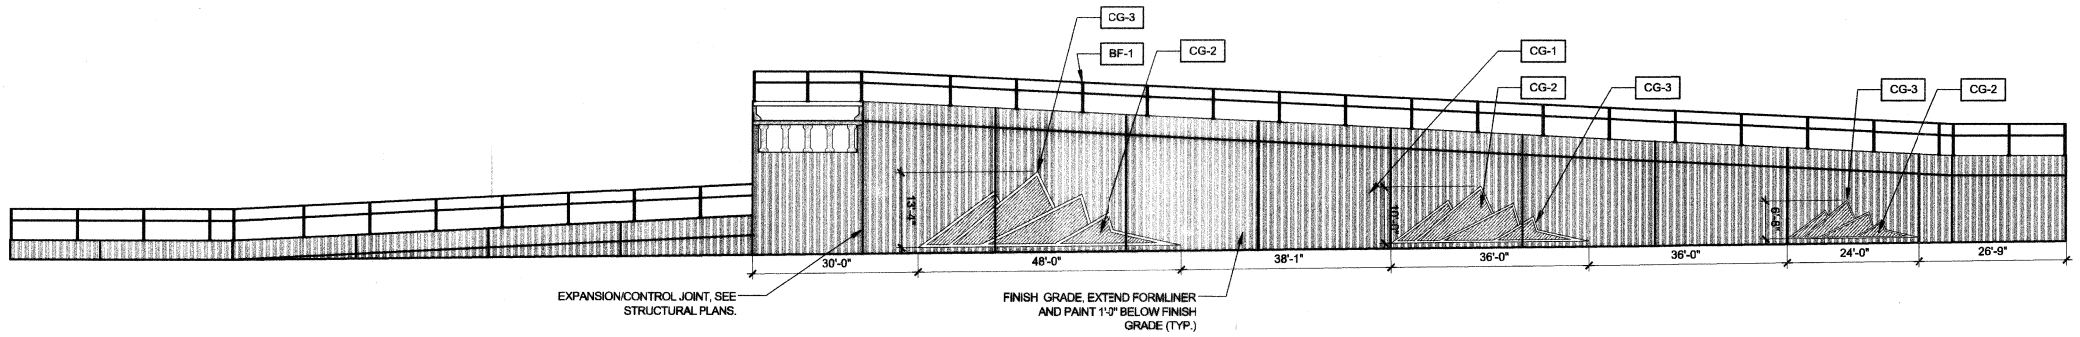

C SOUTH APPROACH RAMP (NORTH ELEVATION)

1/16" = 1'-0"

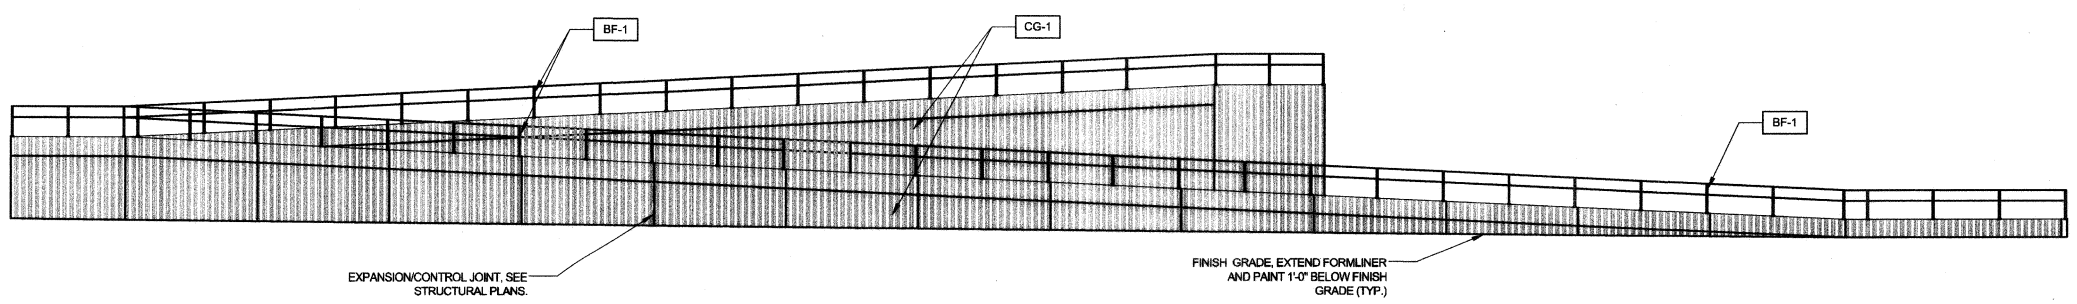

D SOUTH APPROACH RAMP (SOUTH ELEVATION)

1/16" = 1'-0"

FEDERAL PROJECT NUMBER: CM-0003(180)

NO.	DATE	REVISIONS

PREPARED BY
DEPARTMENT OF PUBLIC WORKS
CAPITAL PROJECT MGMT

southwick
LANDSCAPE ARCHITECTS
1705 W Horizon Ridge Pkwy, Suite 203 702.597.3158
Henderson, NV 89012 www.southwick.com

PREPARED FOR
CITY OF LAS VEGAS

H# 48938 | BID# 17-48938
DATE: JANUARY 2018 | DESIGNED BY: MED
SUBMITTAL STAGE: 100% FINAL | DRAWN BY: MED
CHECKED BY: SWS

TITLE
CIMARRON PEDESTRIAN BRIDGE AT SUMMERLIN PARKWAY

SHEET
APPROACH RAMP AESTHETICS ELEVATIONS

REGISTERED LANDSCAPE ARCHITECT
MATT DURHAM
895
Expires: 6-30-18
STATE OF NEVADA

SHEET
L3.03
74 OF 86

DRAWING NO.
676-22